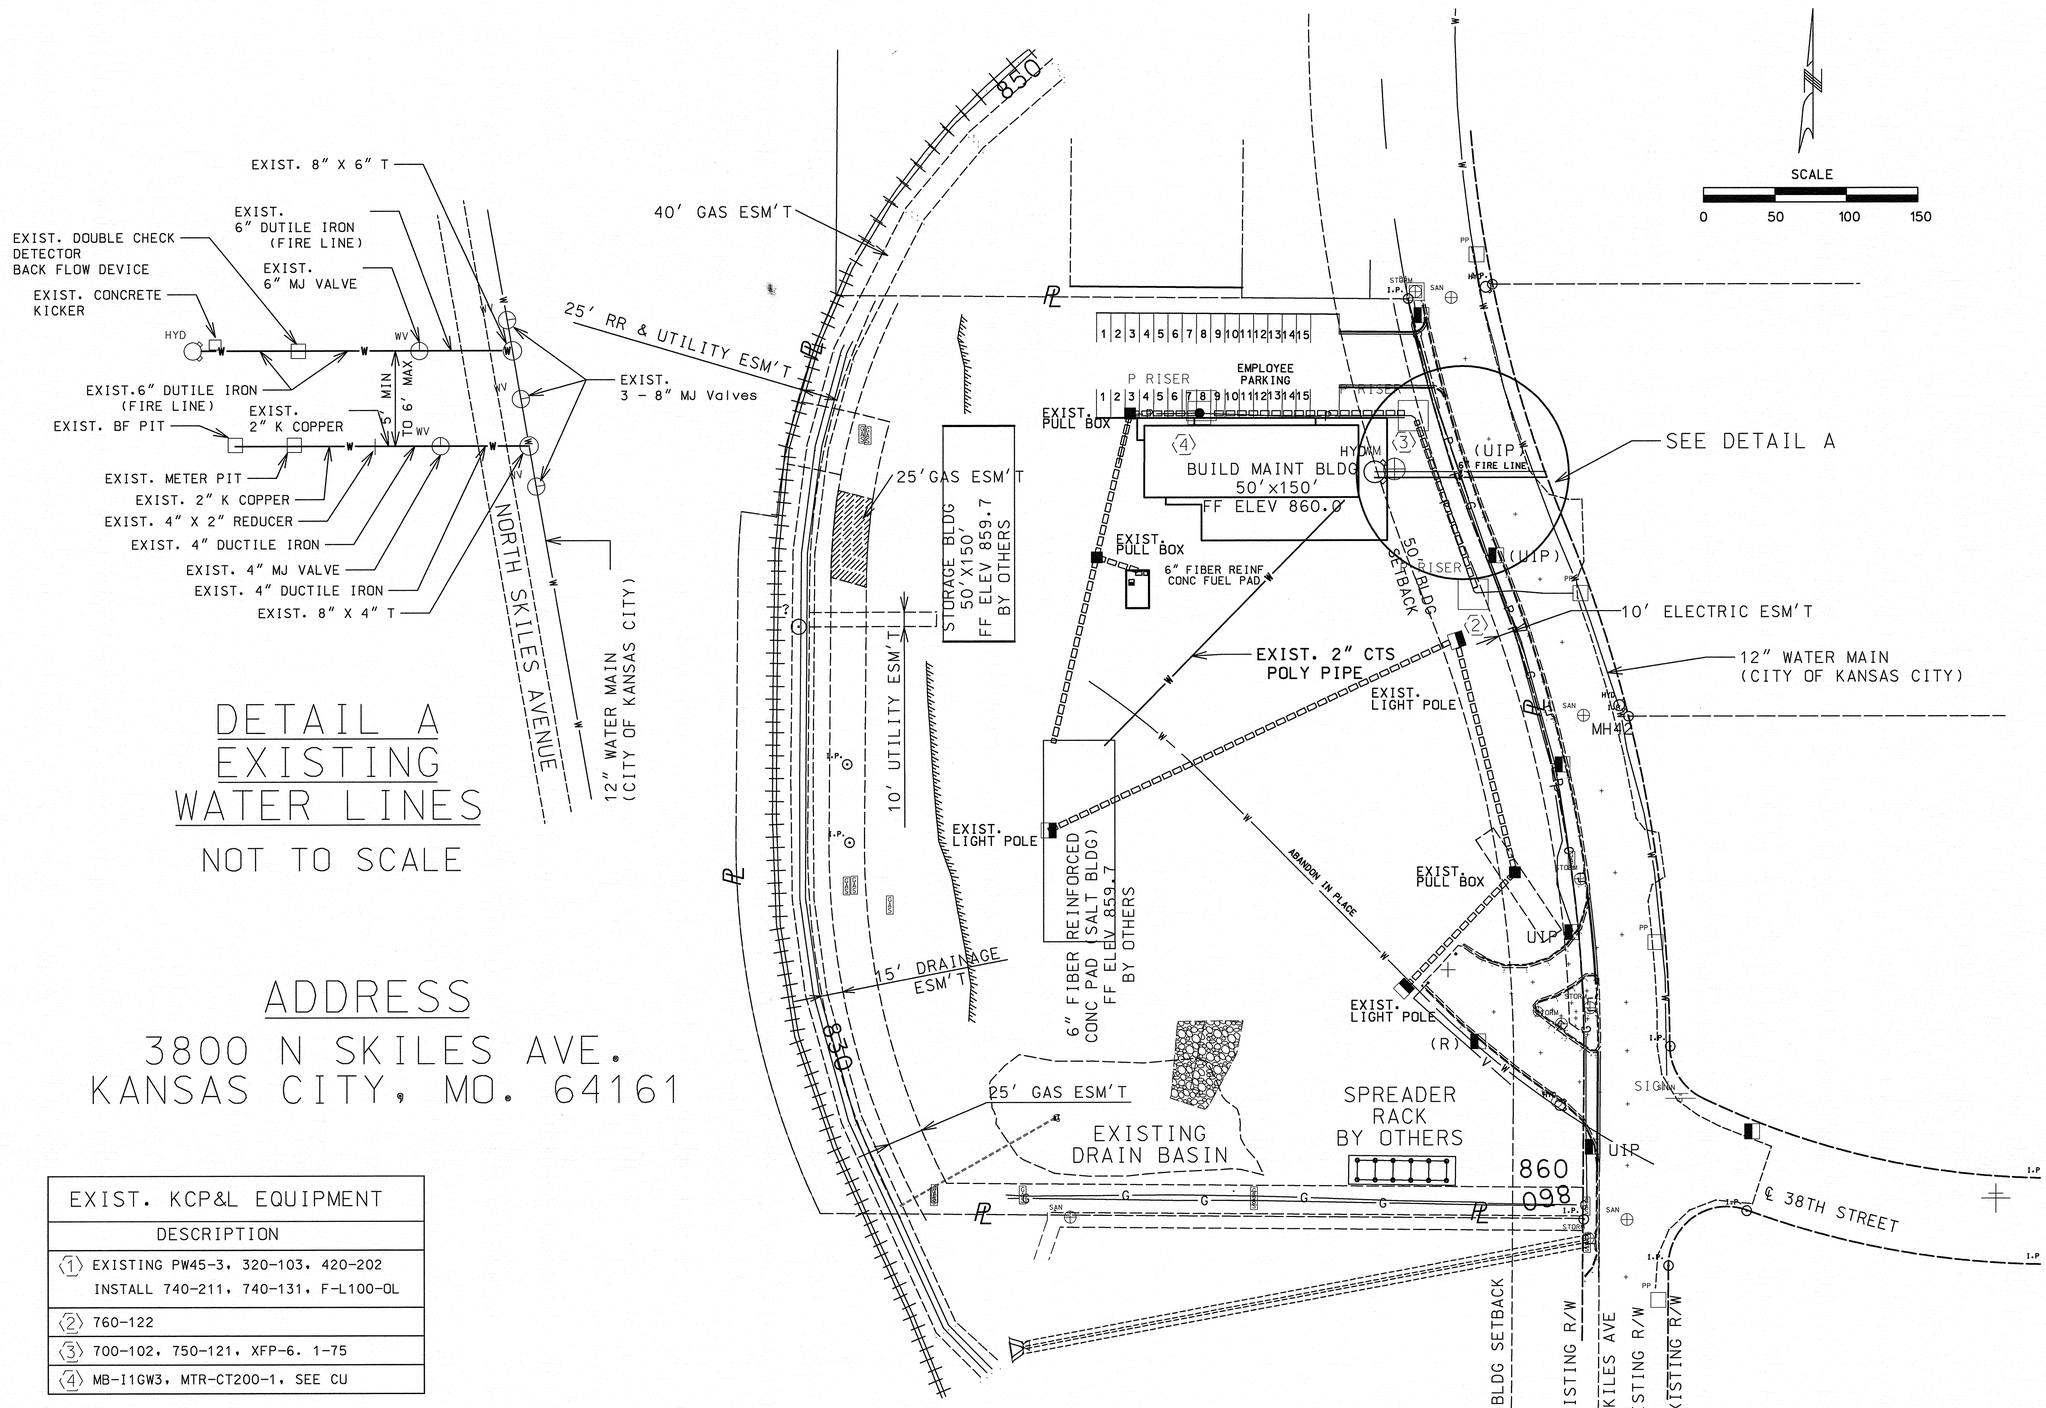

DETAIL A
EXISTING WATER LINES

NOT TO SCALE

ADDRESS

3800 N SKILES AVE.
KANSAS CITY, MO. 64161

EXIST. KCP&L EQUIPMENT
DESCRIPTION
〈1〉 EXISTING PW45-3, 320-103, 420-202 INSTALL 740-211, 740-131, F-L100-OL
〈2〉 760-122
〈3〉 700-102, 750-121, XFP-6. 1-75
〈4〉 MB-I1GW3, MTR-CT200-1, SEE CU

STATE OF MISSOURI
CHRISTOPHER GRANT BERKLINE
NUMBER E-27899
2-5-13
REGISTERED PROFESSIONAL ENGINEER

DATE PREPARED
2/15/2013

ROUTE	STATE
3800 SKILES	MO
DISTRICT	SHEET NO.
KC	

COUNTY
CLAY

JOB NO.

CONTRACT ID.

PROJECT NO.

BRIDGE NO.

DESCRIPTION	DATE

MISSOURI HIGHWAYS AND TRANSPORTATION COMMISSION
105 WEST CAPITOL
JEFFERSON CITY, MO 65102
1-888-ASK-MODOT (1-888-275-6636)