MAYFAIR ENTRY MONUMENT- RIGHT

SCALE: 1"=1'

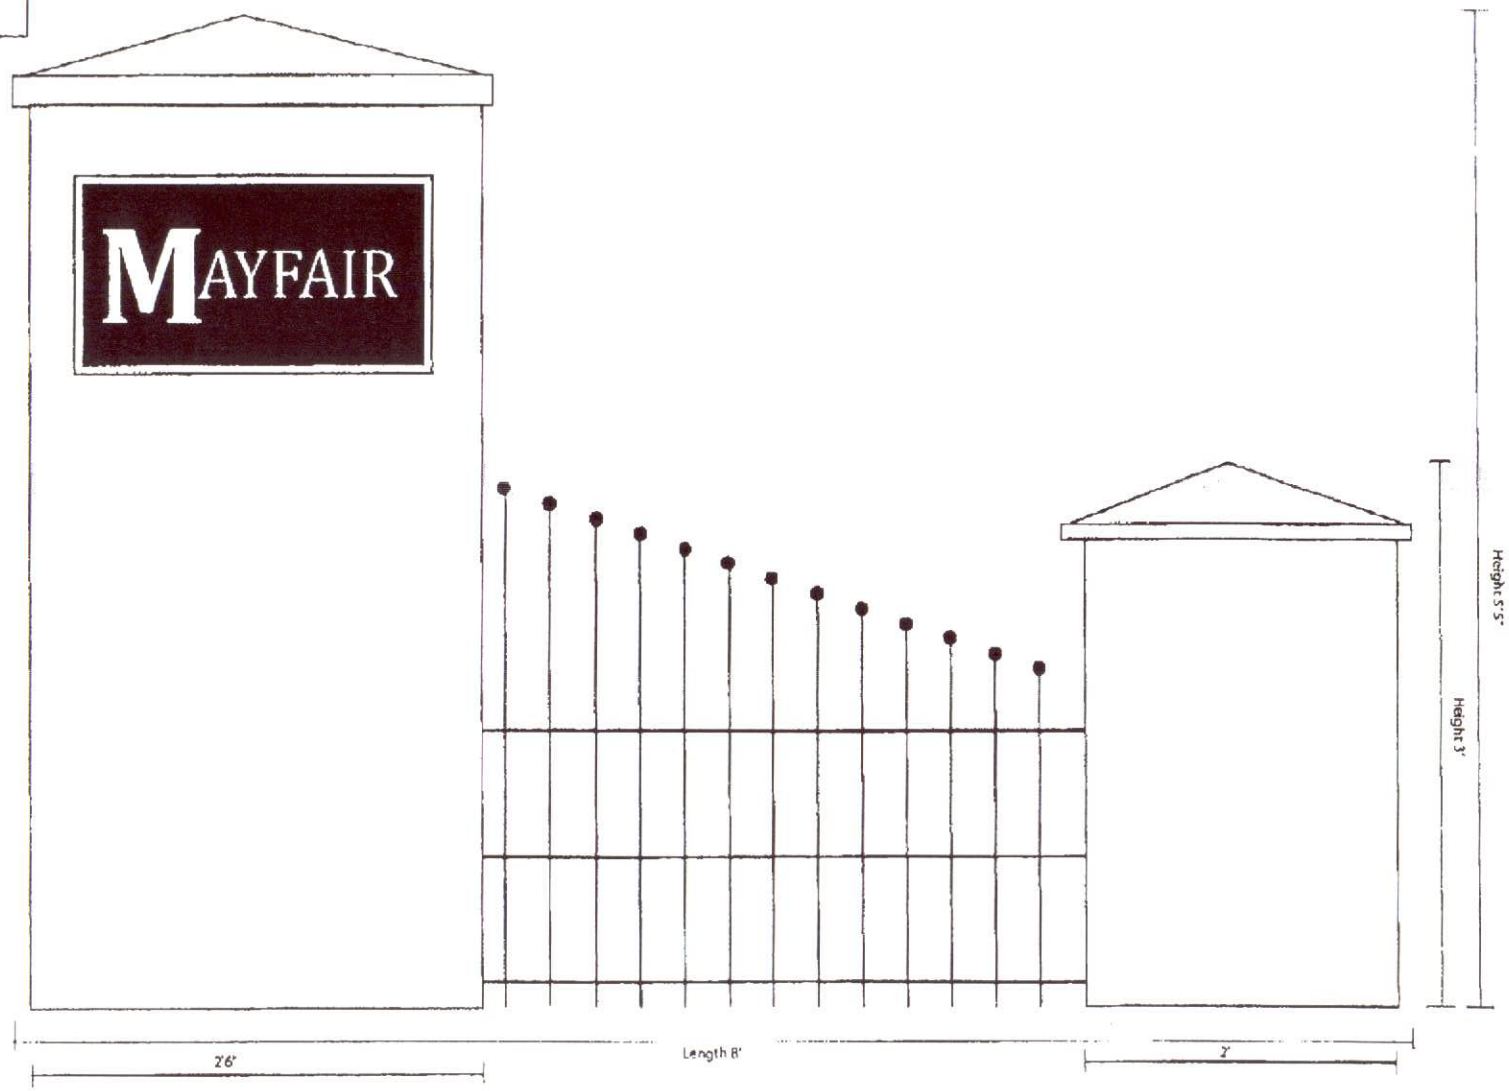

MAYFAIR ENTRY MONUMENT- LEFT

SCALE: 1"=1'

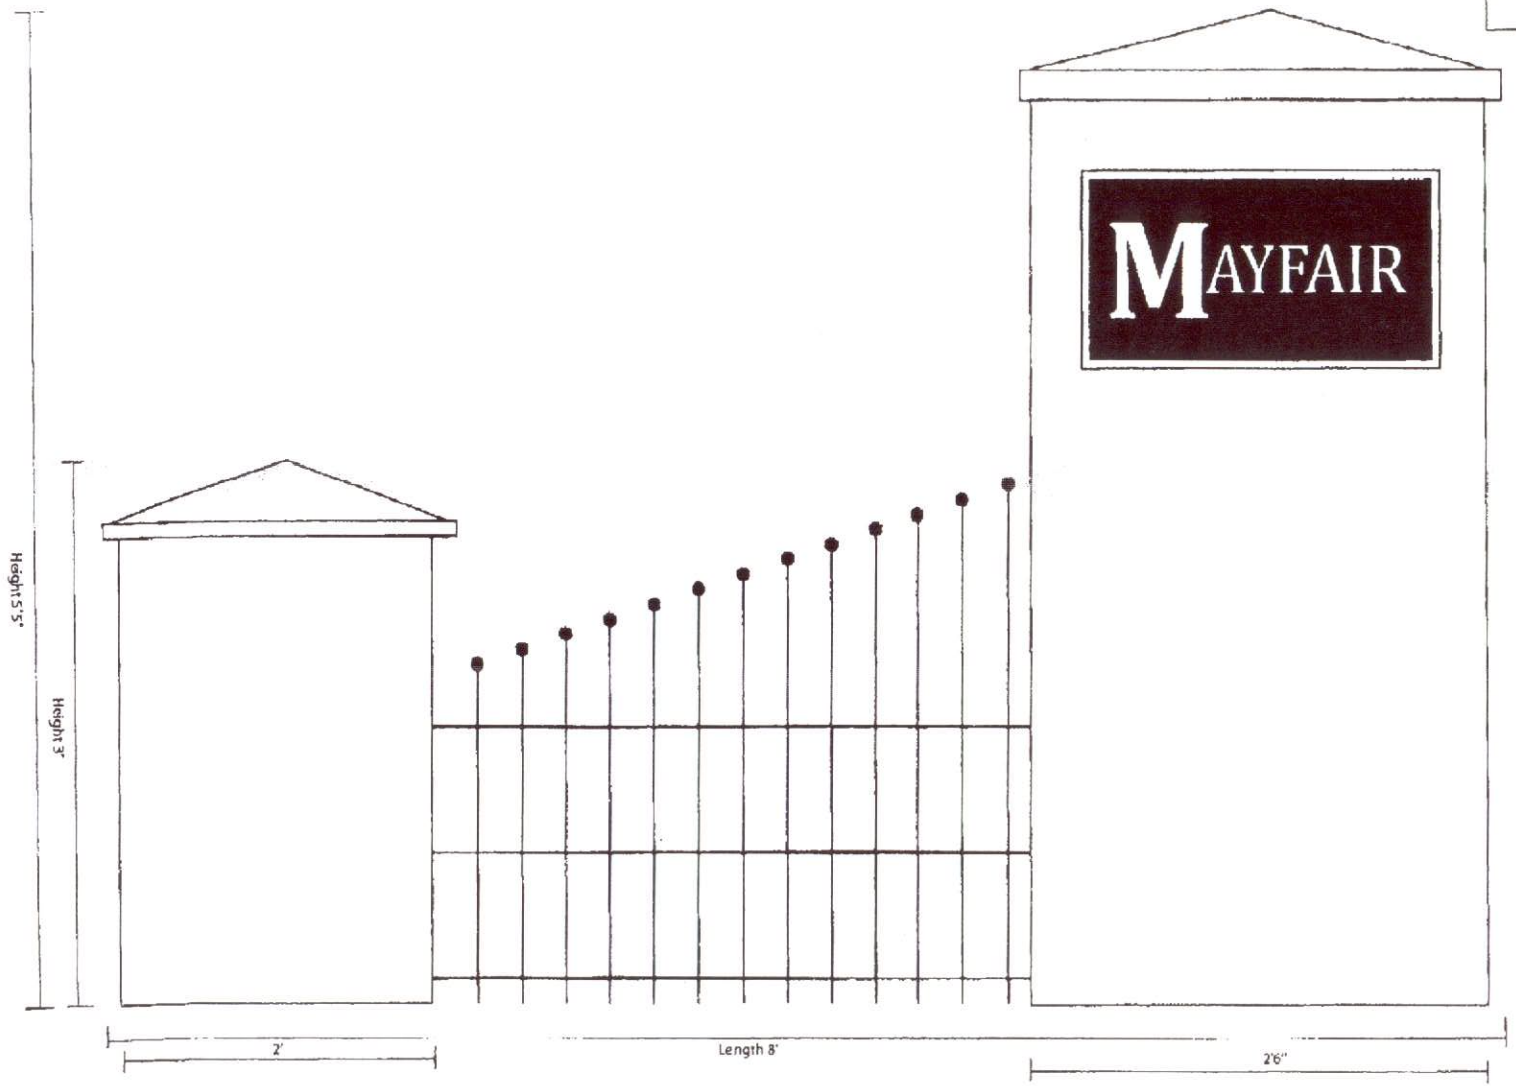
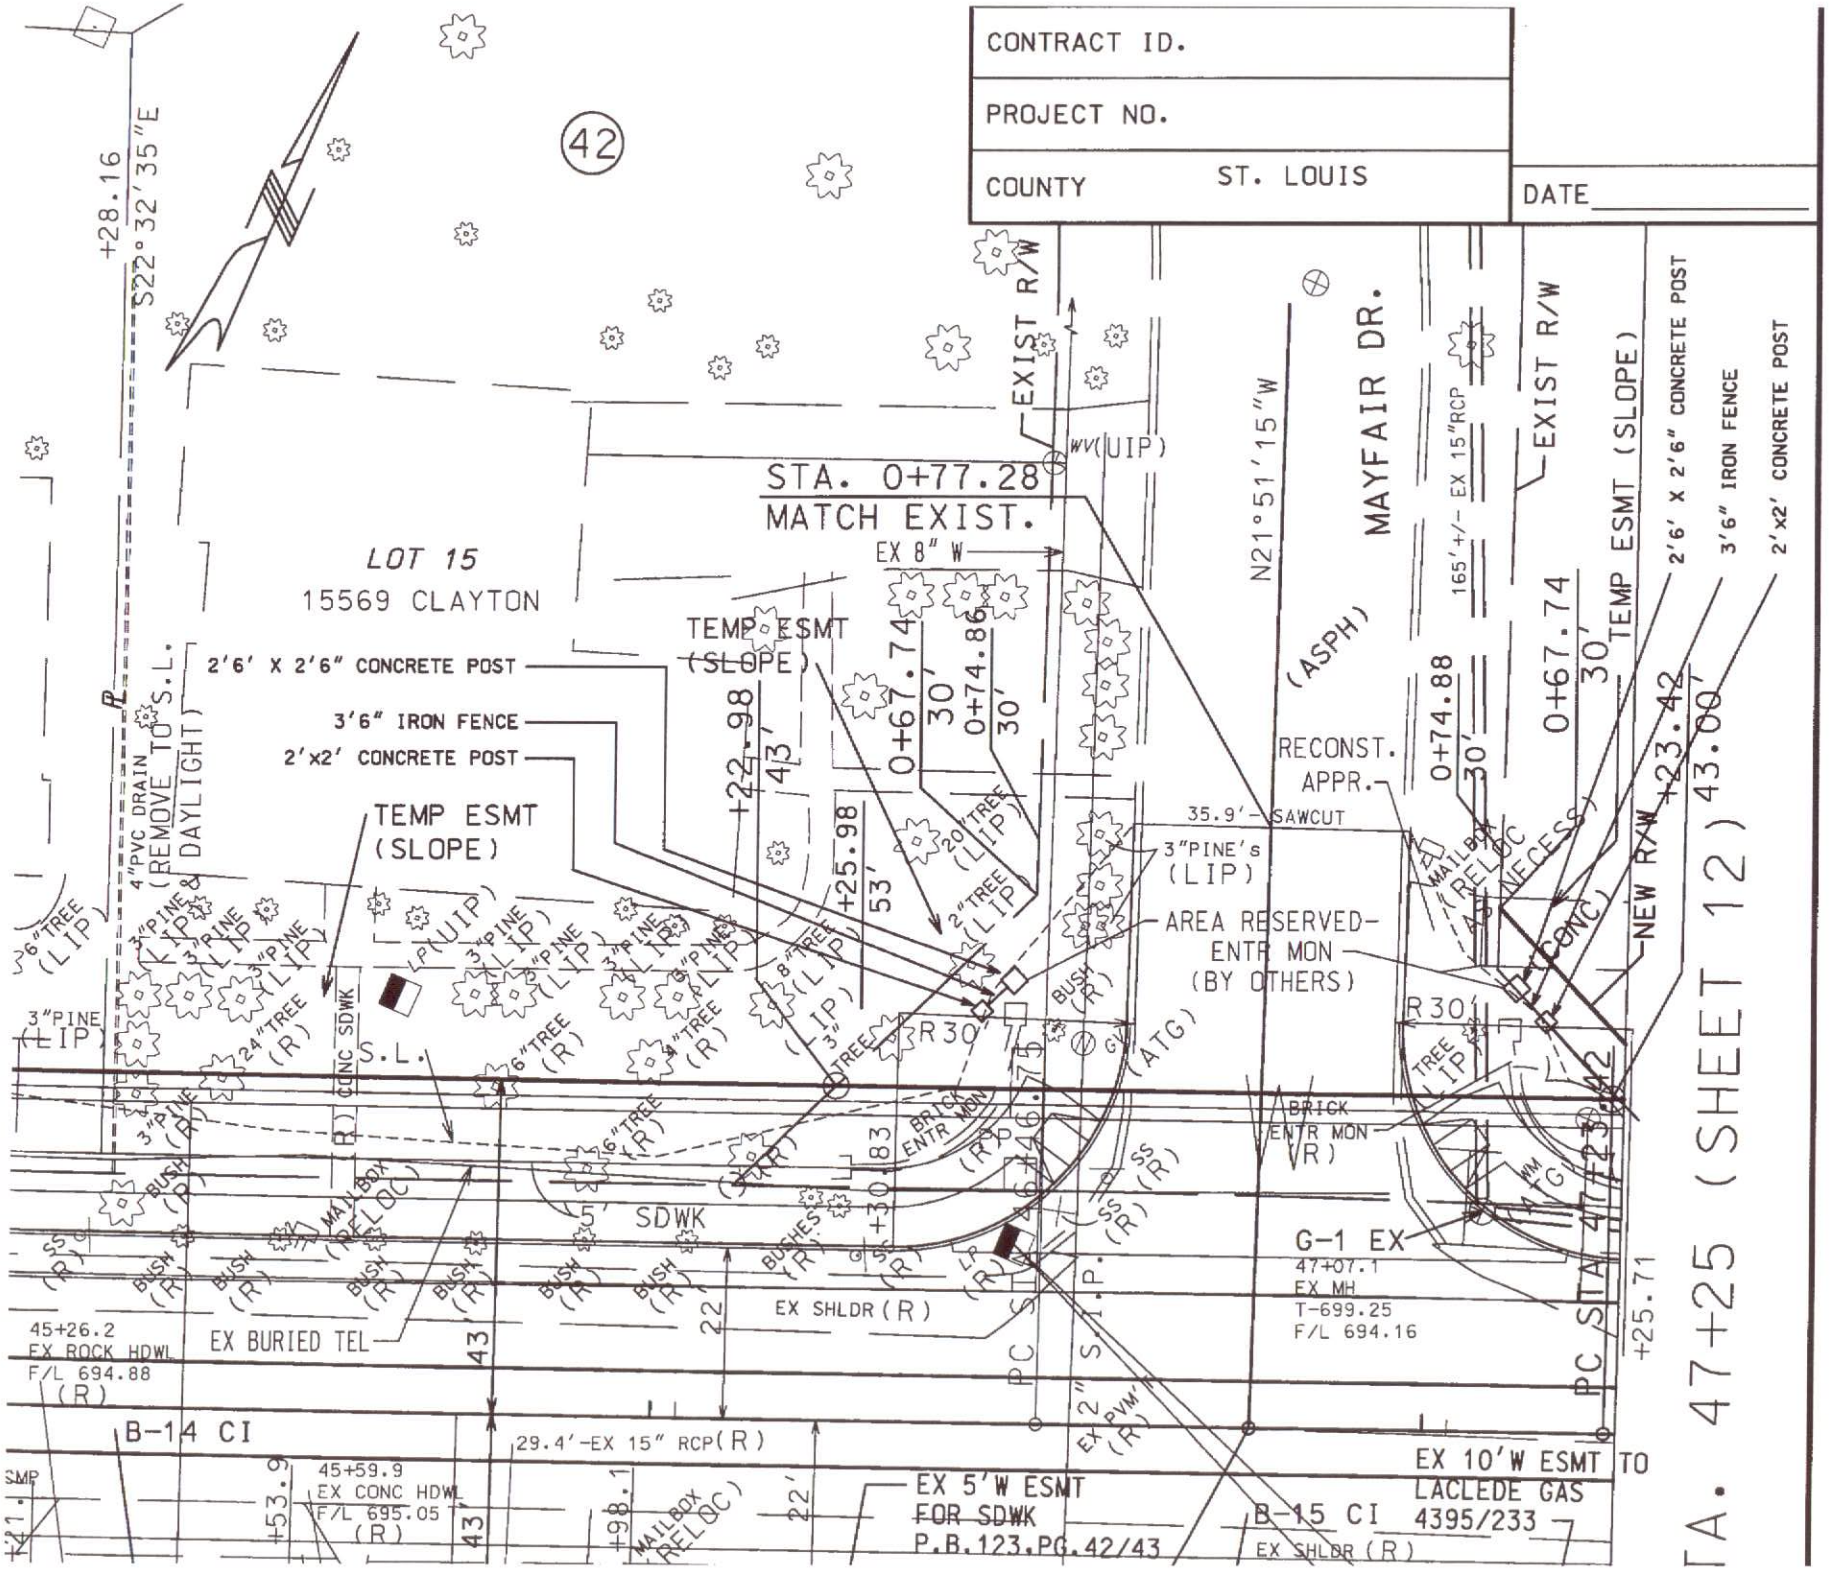
CONTRACT ID.	
PROJECT NO.	
COUNTY ST. LOUIS	DATE