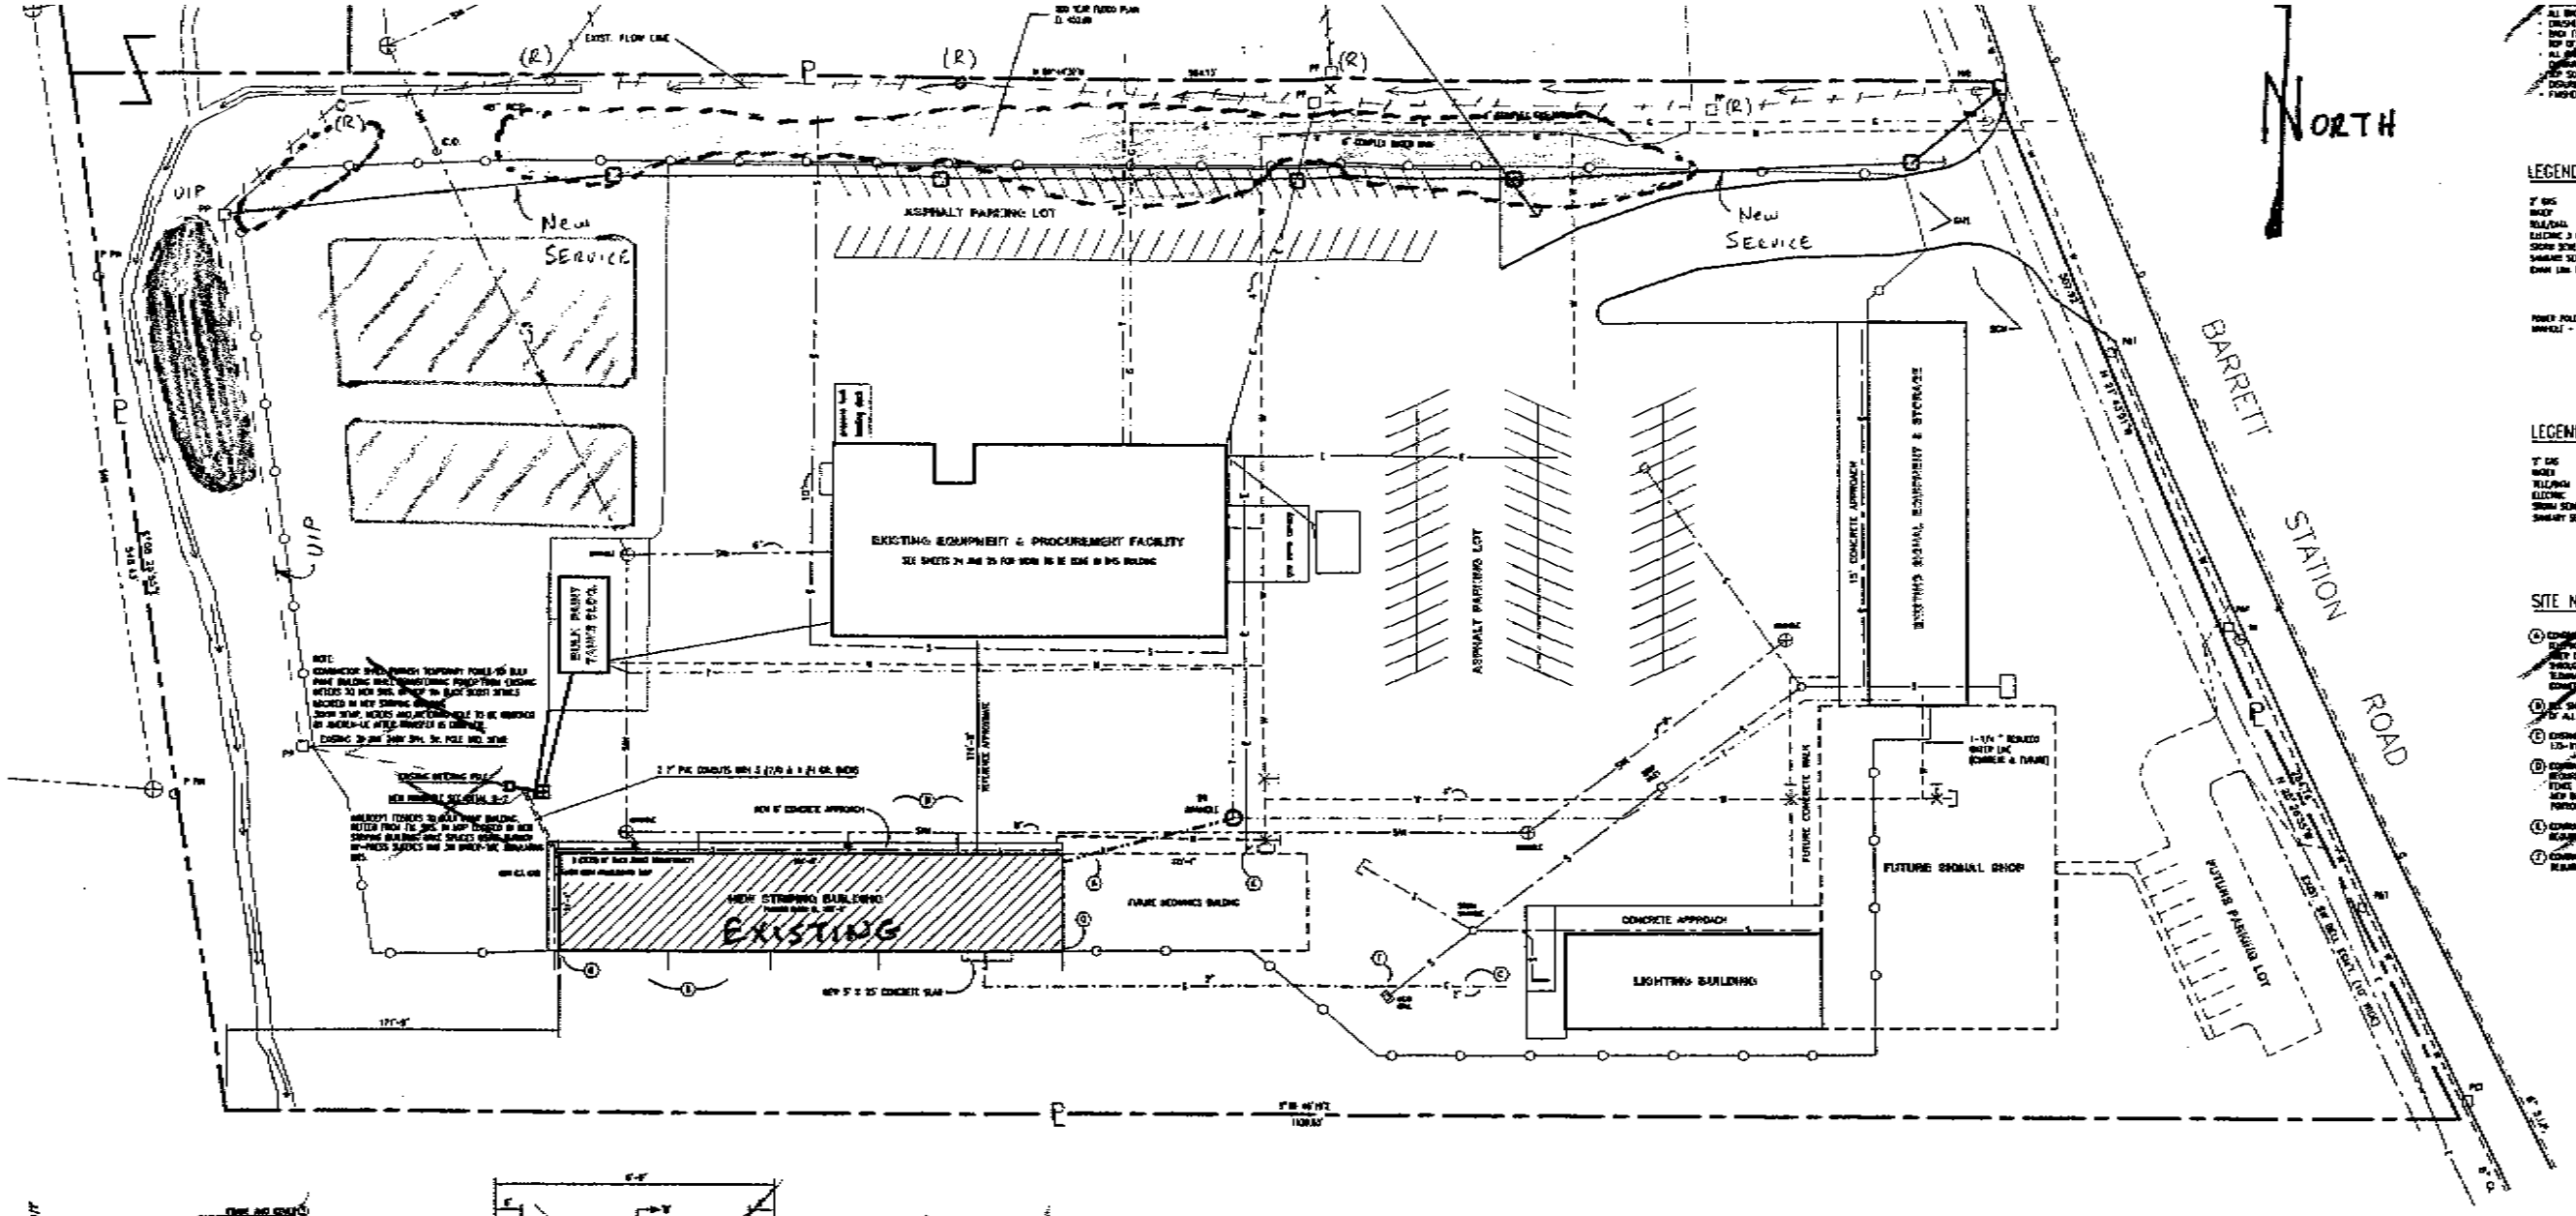


LEGEND (EXISTING)

LEGEND (NEW)

SITE NOTES

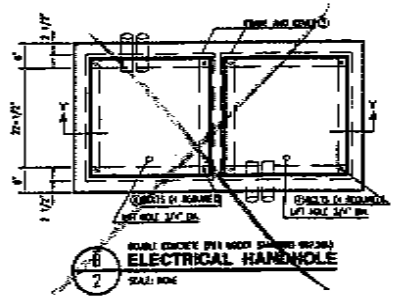


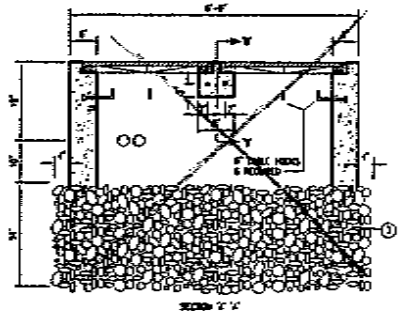

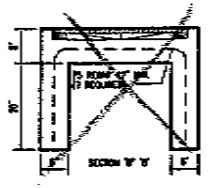

SITE PLAN
SCALE: 1" = 50'-0"

(R) = POLES TO BE REMOVED BY AMEREN U.E.

UIP = USE IN PLACE

##### = LINES REMOVE BY AMEREN U.E.

# EXHIBIT "A"