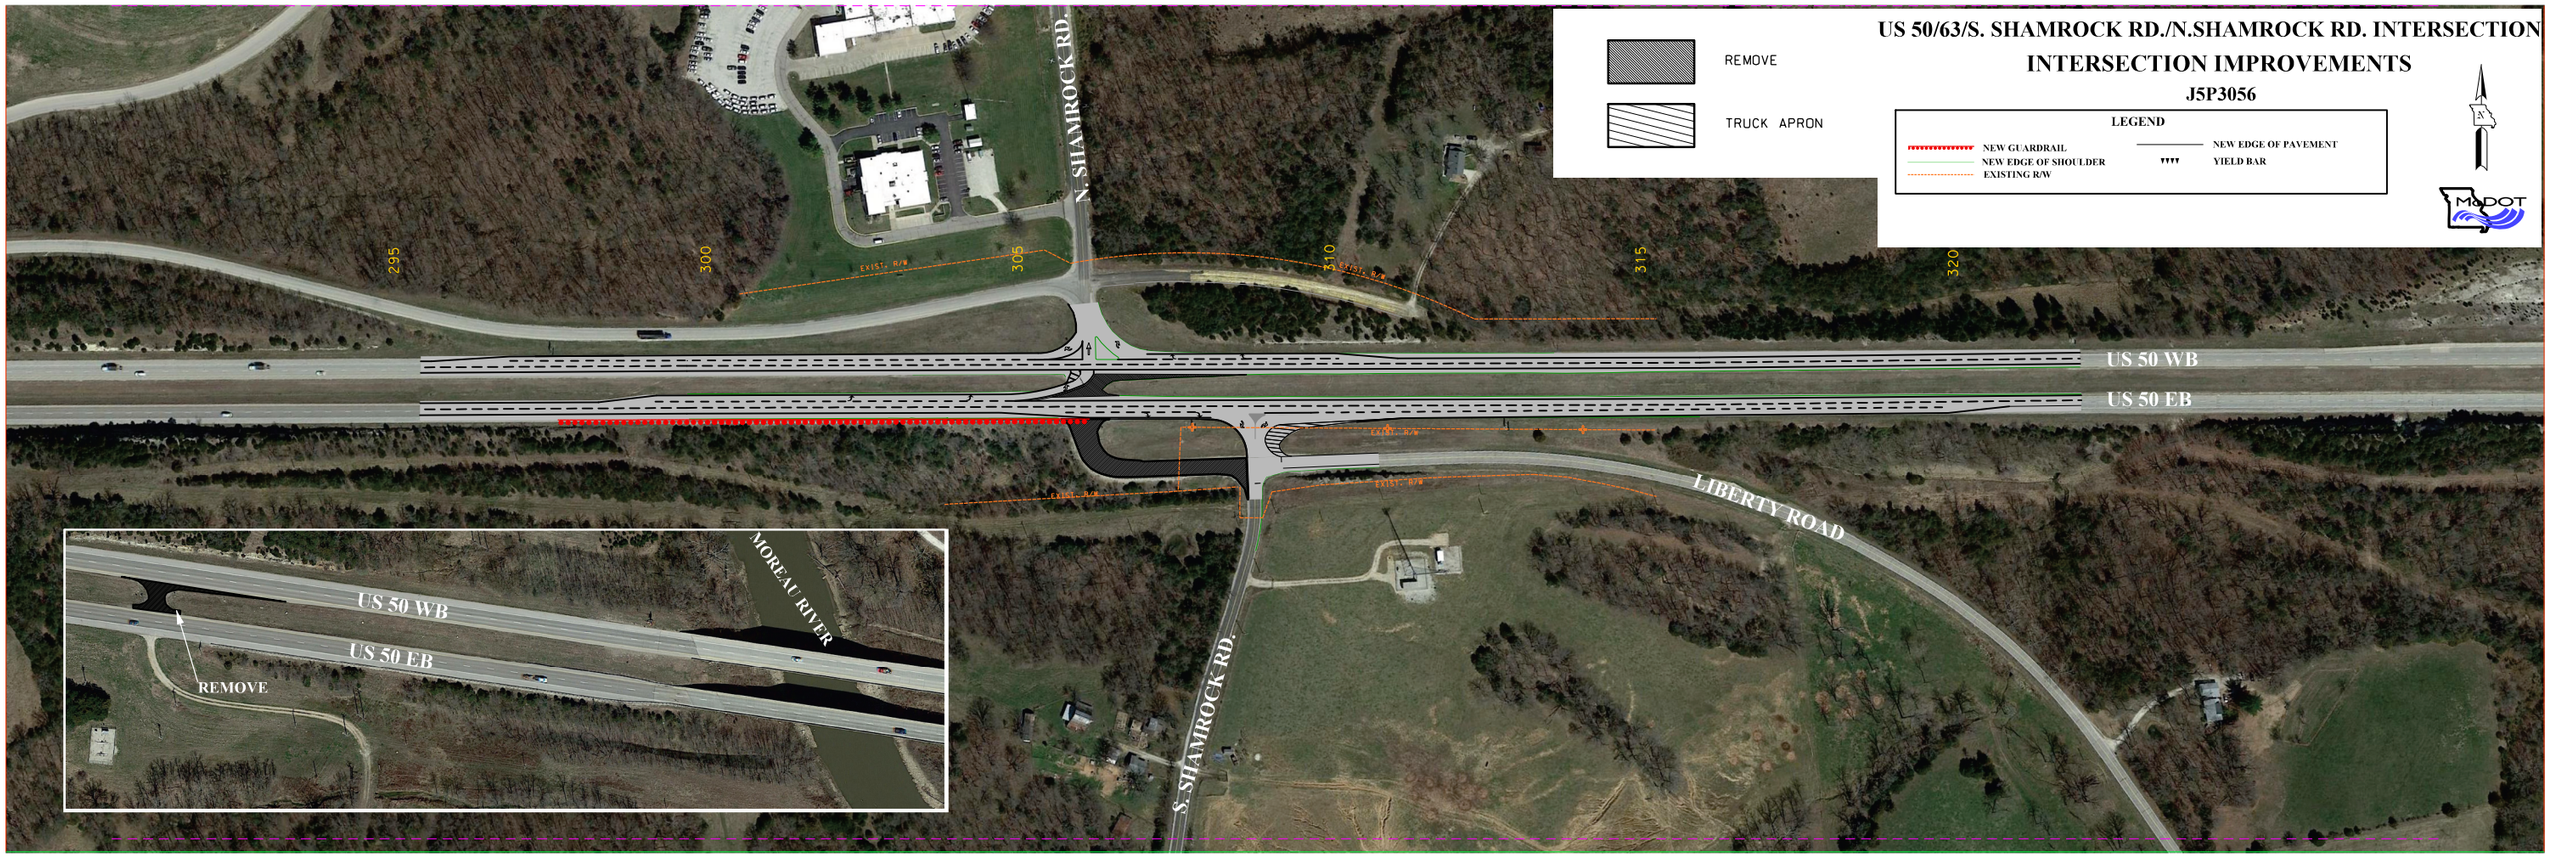
US 50/63/S. SHAMROCK RD./N.SHAMROCK RD. INTERSECTION
INTERSECTION IMPROVEMENTS
J5P3056
REMOVE
TRUCK APRON
LEGEND
NEW GUARDRAIL
NEW EDGE OF SHOULDER
EXISTING R/W
NEW EDGE OF PAVEMENT
YIELD BAR
MoDOT
N. SHAMROCK RD.
295
300
305
310
315
320
EXIST. R/W
US 50 WB
US 50 EB
LIBERTY ROAD
S. SHAMROCK RD.
MOREAU RIVER
US 50 WB
US 50 EB
REMOVE