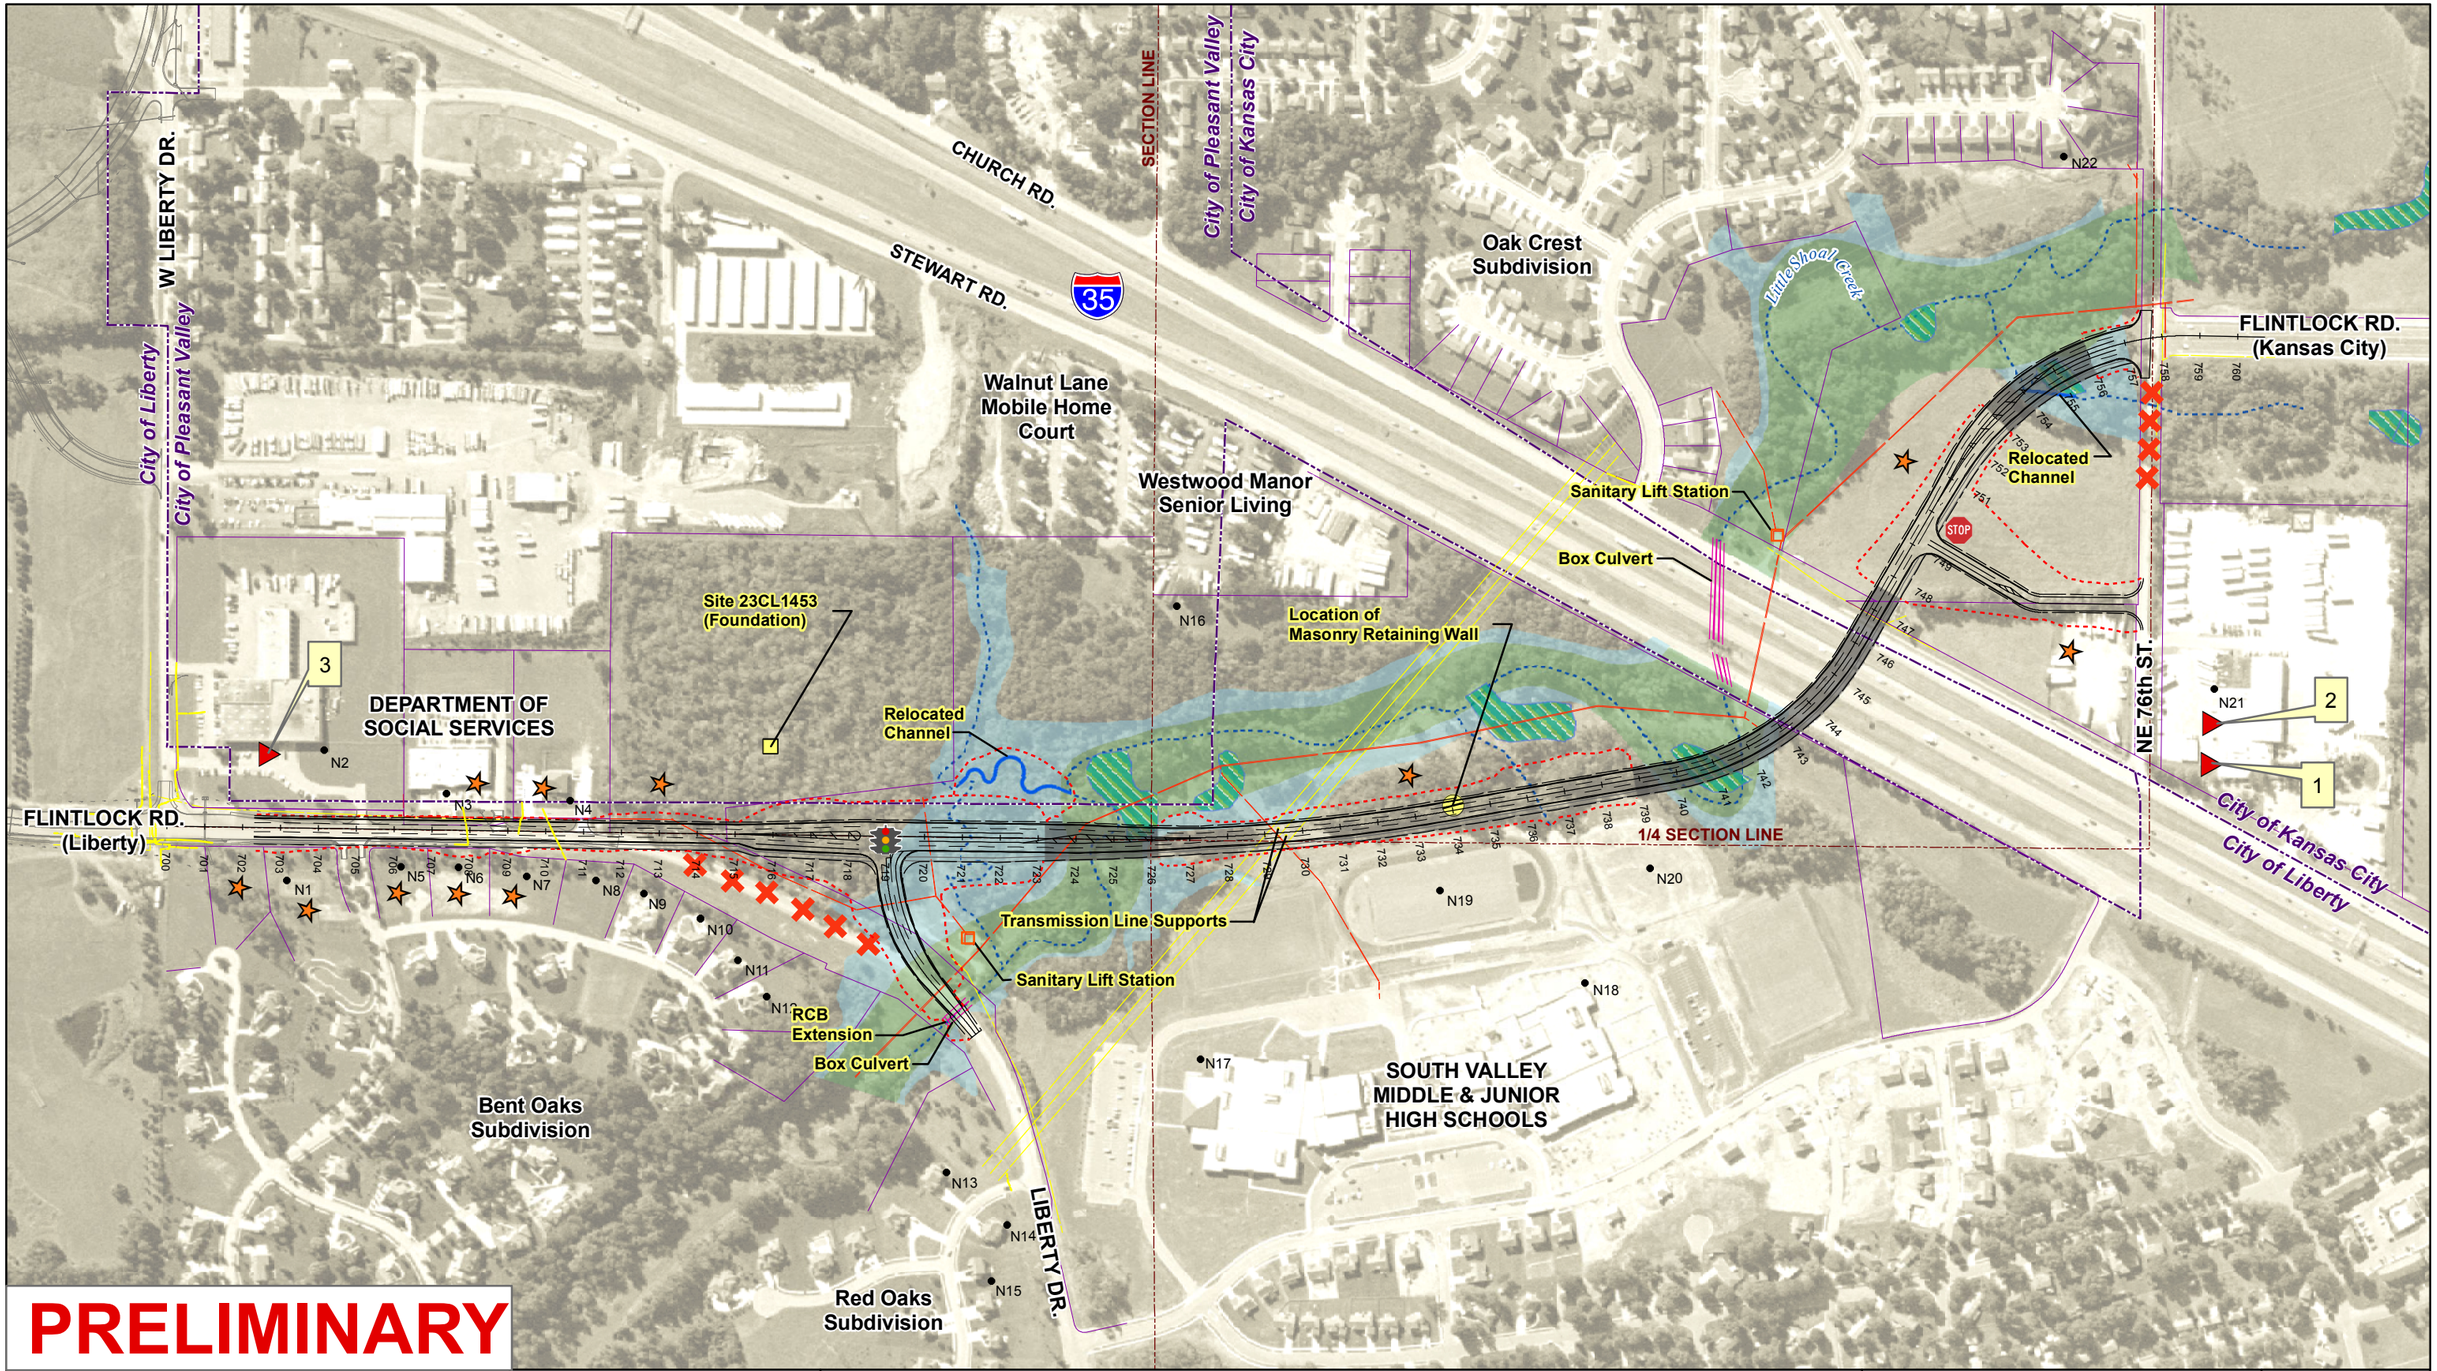

PRELIMINARY

Scale: 1"=400'

0 200 400 Feet

- Construction Limits
- Hazardous Waste Sites
- Property Lines
- XXX To Be Removed
- Floodplain
- Floodway
- Stream
- NWI Wetland
- Overhead Power Lines
- Sanitary Sewer
- Box Culvert
- N Noise Modeling Receptor
- Bridges
- Partial Acquisition

FLINTLOCK OVERPASS
Alternative A - Traditional Intersections

Exhibit II-6