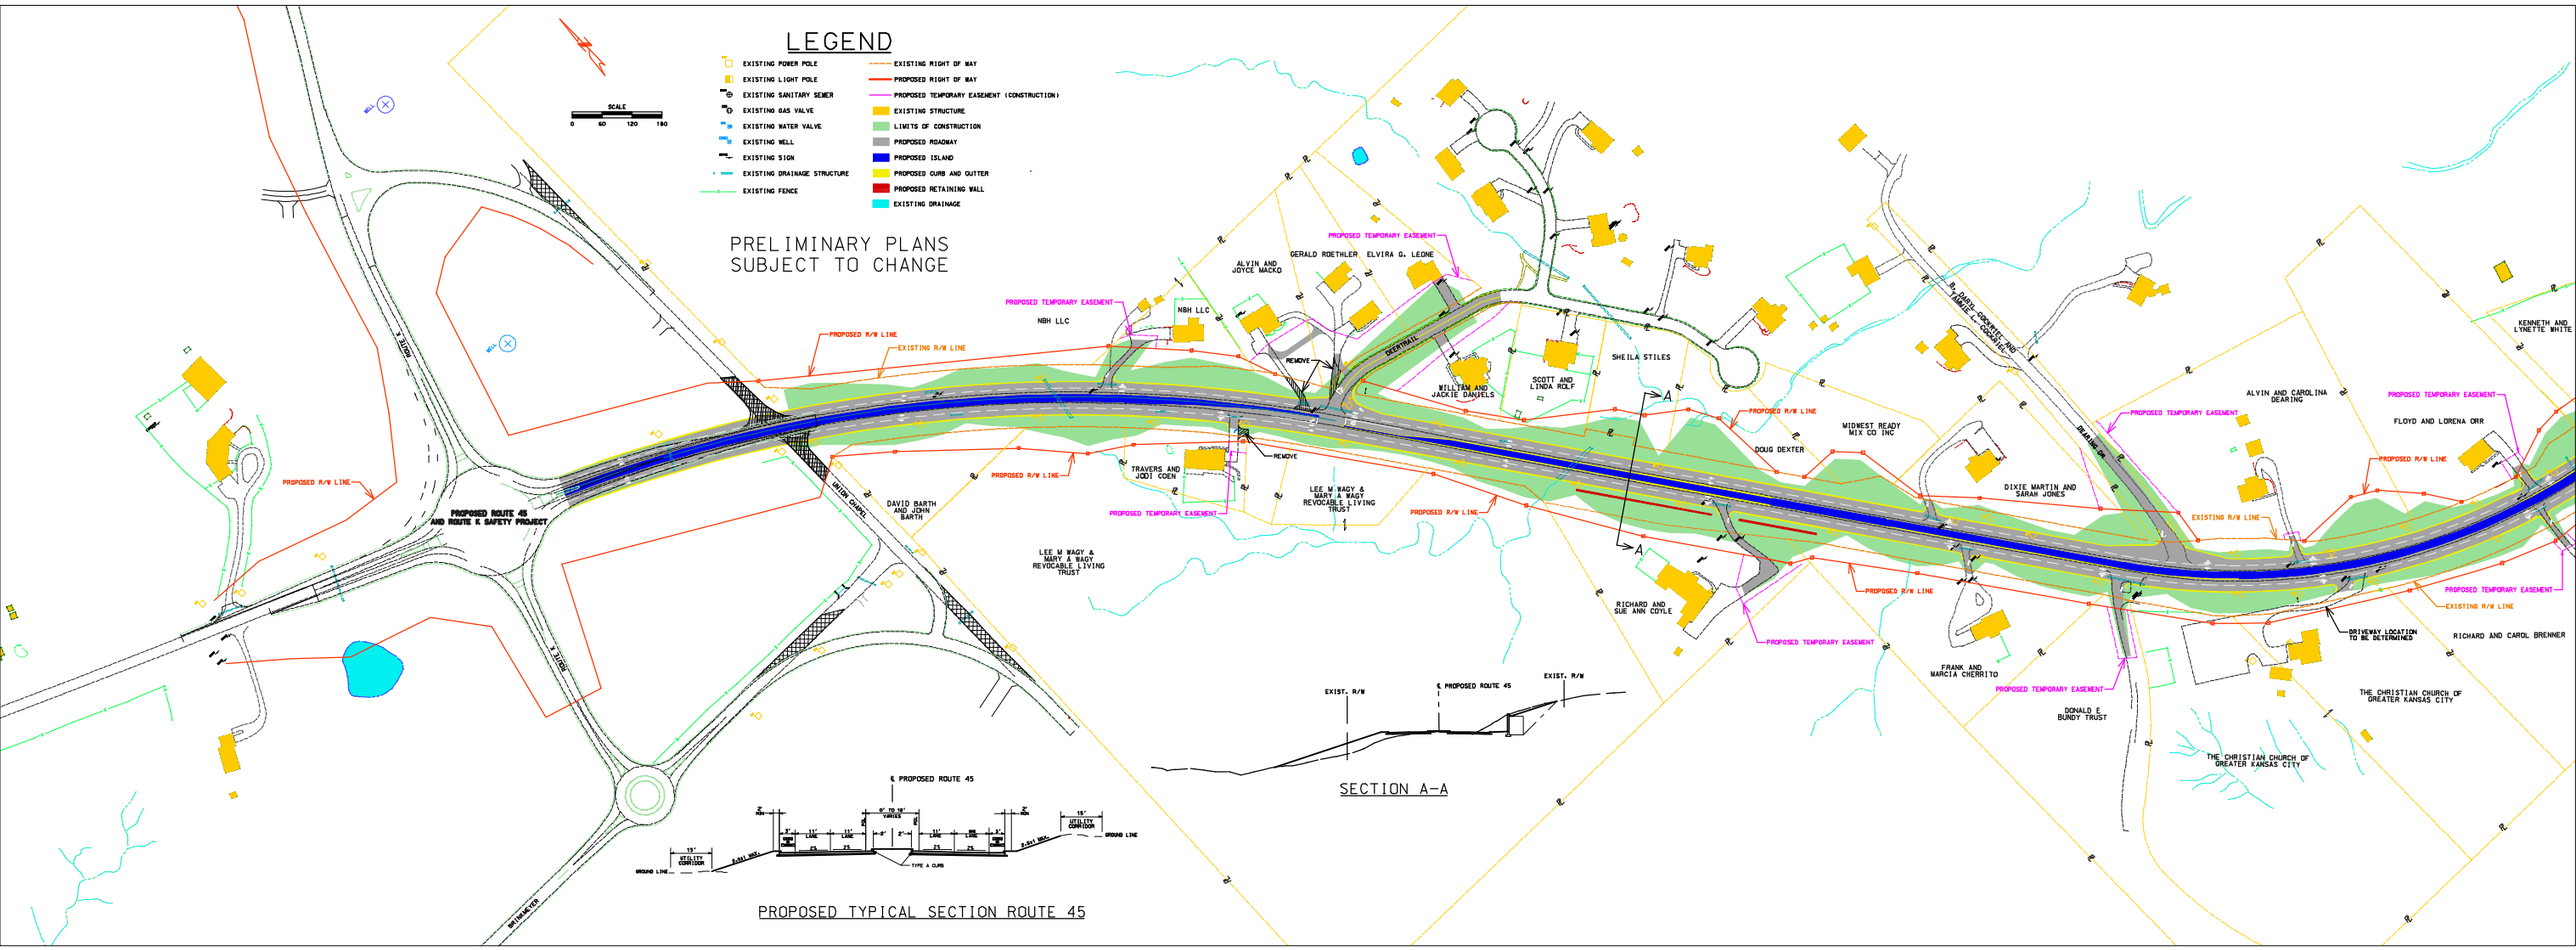
LEGEND
EXISTING POWER POLE
EXISTING LIGHT POLE
EXISTING SANITARY SEWER
EXISTING GAS VALVE
EXISTING WATER VALVE
EXISTING WELL
EXISTING SIGN
EXISTING DRAINAGE STRUCTURE
EXISTING FENCE
EXISTING RIGHT OF WAY
PROPOSED RIGHT OF WAY
PROPOSED TEMPORARY EASEMENT (CONSTRUCTION)
EXISTING STRUCTURE
LIMITS OF CONSTRUCTION
PROPOSED ROADWAY
PROPOSED ISLAND
PROPOSED CURB AND GUTTER
PROPOSED RETAINING WALL
EXISTING DRAINAGE
SCALE
0 60 120 180
PRELIMINARY PLANS
SUBJECT TO CHANGE
PROPOSED ROUTE 45
AND ROUTE K SAFETY PROJECT
PROPOSED R/W LINE
EXISTING R/W LINE
PROPOSED TEMPORARY EASEMENT
REMOVE
NBH LLC
ALVIN AND JOYCE MACKO
GERALD ROETHLER
ELVIRA G. LEONE
SHEILA STILES
WILLIAM AND JACKIE DANIELS
SCOTT AND LINDA ROLF
DOUG DEXTER
MIDWEST READY MIX CO INC
DIXIE MARTIN AND SARAH JONES
ALVIN AND CAROLINA DEARING
FLOYD AND LORENA ORR
KENNETH AND LYNETTE WHITE
RICHARD AND CAROL BRENNER
DRIVEWAY LOCATION TO BE DETERMINED
THE CHRISTIAN CHURCH OF GREATER KANSAS CITY
DONALD E BUNDY TRUST
FRANK AND MARCIA CHERRITO
RICHARD AND SUE ANN COYLE
LEE M WAGY & MARY A WAGY REVOCABLE LIVING TRUST
TRAVERS AND JODI COEN
DAVID BARTH AND JOHN BARTH
UNION CHURCH
DEERTRAIL
B. DAVIS CONCRETE AND MARK L. CONSTRUCTION
BRIDGE
A
EXIST. R/W
℄ PROPOSED ROUTE 45
SECTION A-A
℄ PROPOSED ROUTE 45
9' TO 18' VARIES
2%
2' MIN
11' LANE
2%
15' ASSIGNED CONTOUR
GROUND LINE
2.001 MAX.
TYPE A CURB
PROPOSED TYPICAL SECTION ROUTE 45