STA. 1740+68.57
END JOB J6P1004

KEYED NOTES

59 JOANN RAYMOND
60 JUDITH E HUNT
61 LINDA KULPA
62 STEVEN R & MICHELE STRAATMANN
63 ROBERT B & JANET R HARDING
64 THEODORE M & WENDI J SWOBODA TRUST
65 RONALD & JUDY MAPES

KEYED NOTES

66 WILLIAM T STOTHMANN
67 CALVIN E & IDA L KOEHLER
68 RICHARD A WRIGHT
69 MICHAEL PARMENTIER
70 CALVIN E & IDA KOEHLER
71 STEVEN S & LORI A MYERS
72 KENNETH R & LINDA C HULSEY
73 WILLIAM D & CHRISTINE M NEELY
74 DONALD M & DIANA S WALSH TRUST
75 JAMES R & PATRICIA A HOWIE

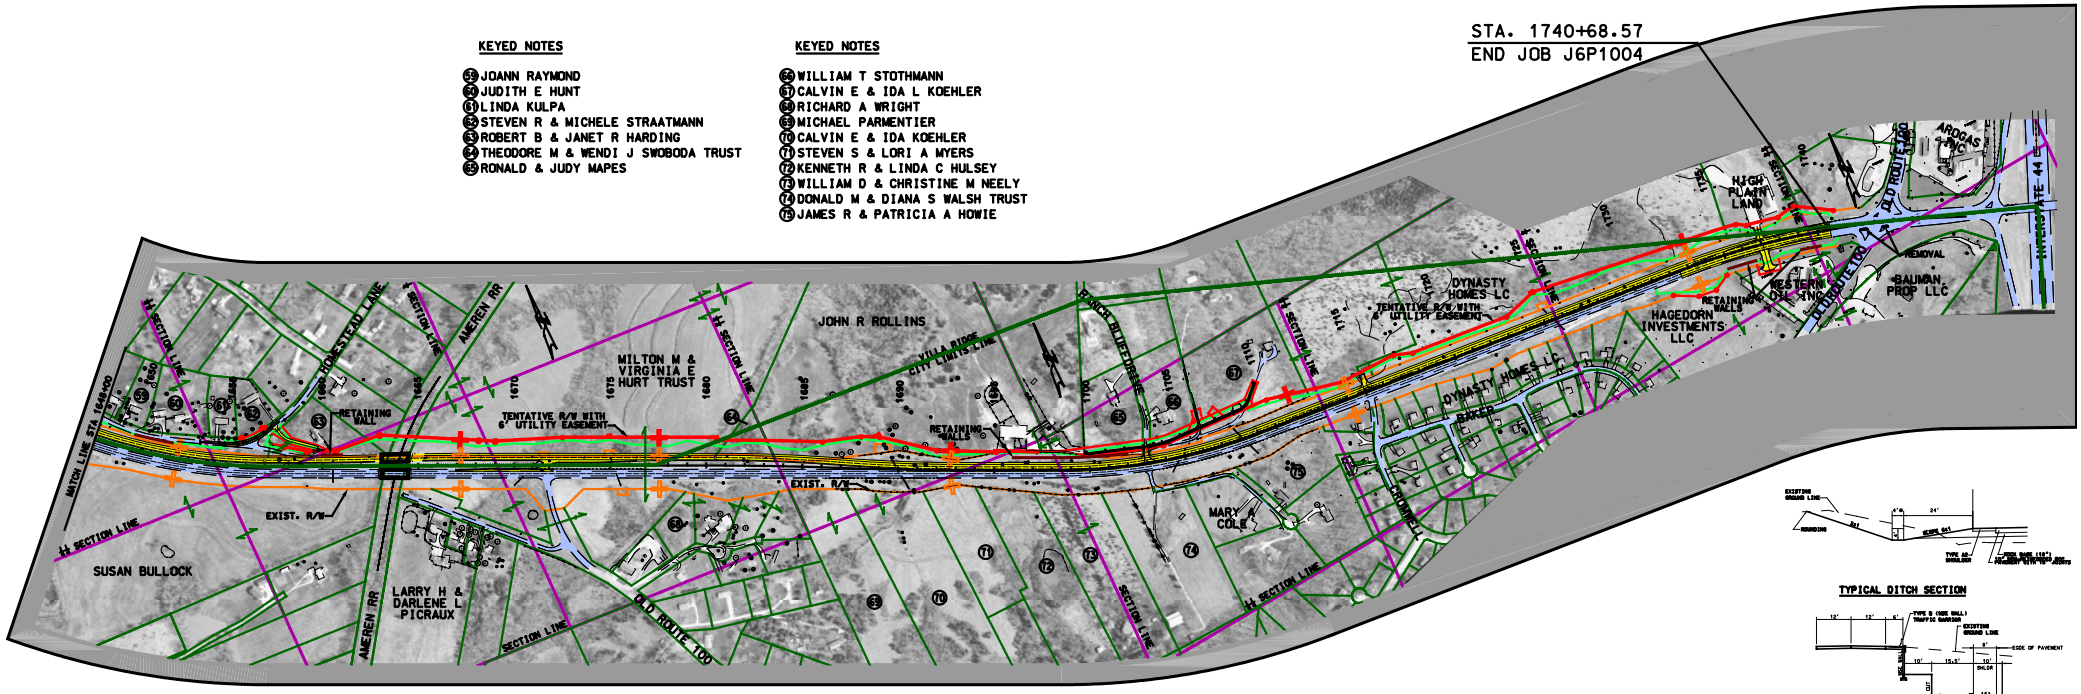

TYPICAL DITCH SECTION

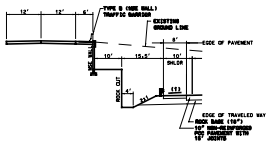

TYPICAL SECTION IN ROCK CUT WITH RETAINING WALL AND RELOCATED ROAD (IF APPLICABLE)

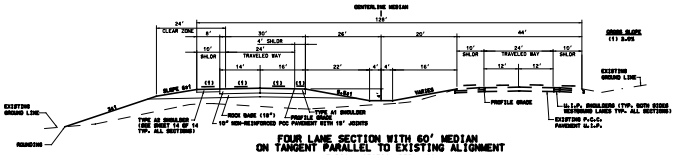

FOUR LANE SECTION WITH 60' MEDIAN ON TANGENT PARALLEL TO EXISTING ALIGNMENT
TYPICAL SECTION RTE. 100

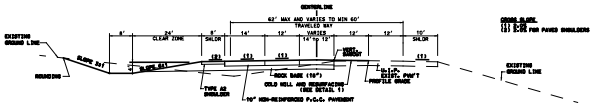

FIVE LANE SECTION ON TANGENT
TYPICAL SECTION RTE. 100

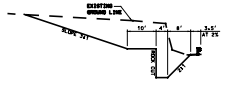

TYPICAL ROCK CUT SECTION

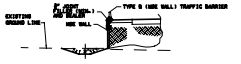

TYPICAL SECTION IN FILL WITH RETAINING WALL AND RELOCATED ROAD (IF APPLICABLE)

MoDOT

ROUTE 100 - FRANKLIN COUNTY

LEGEND

- EXISTING PAVEMENT
- PROPERTY LINES
- EXISTING RIGHT OF WAY
- PROPOSED PAVEMENT
- TENTATIVE RIGHT OF WAY
- TENTATIVE EASEMENT
- SLOPE LIMITS

HNTB