State	Proj. No.	Sheet No.
MO		

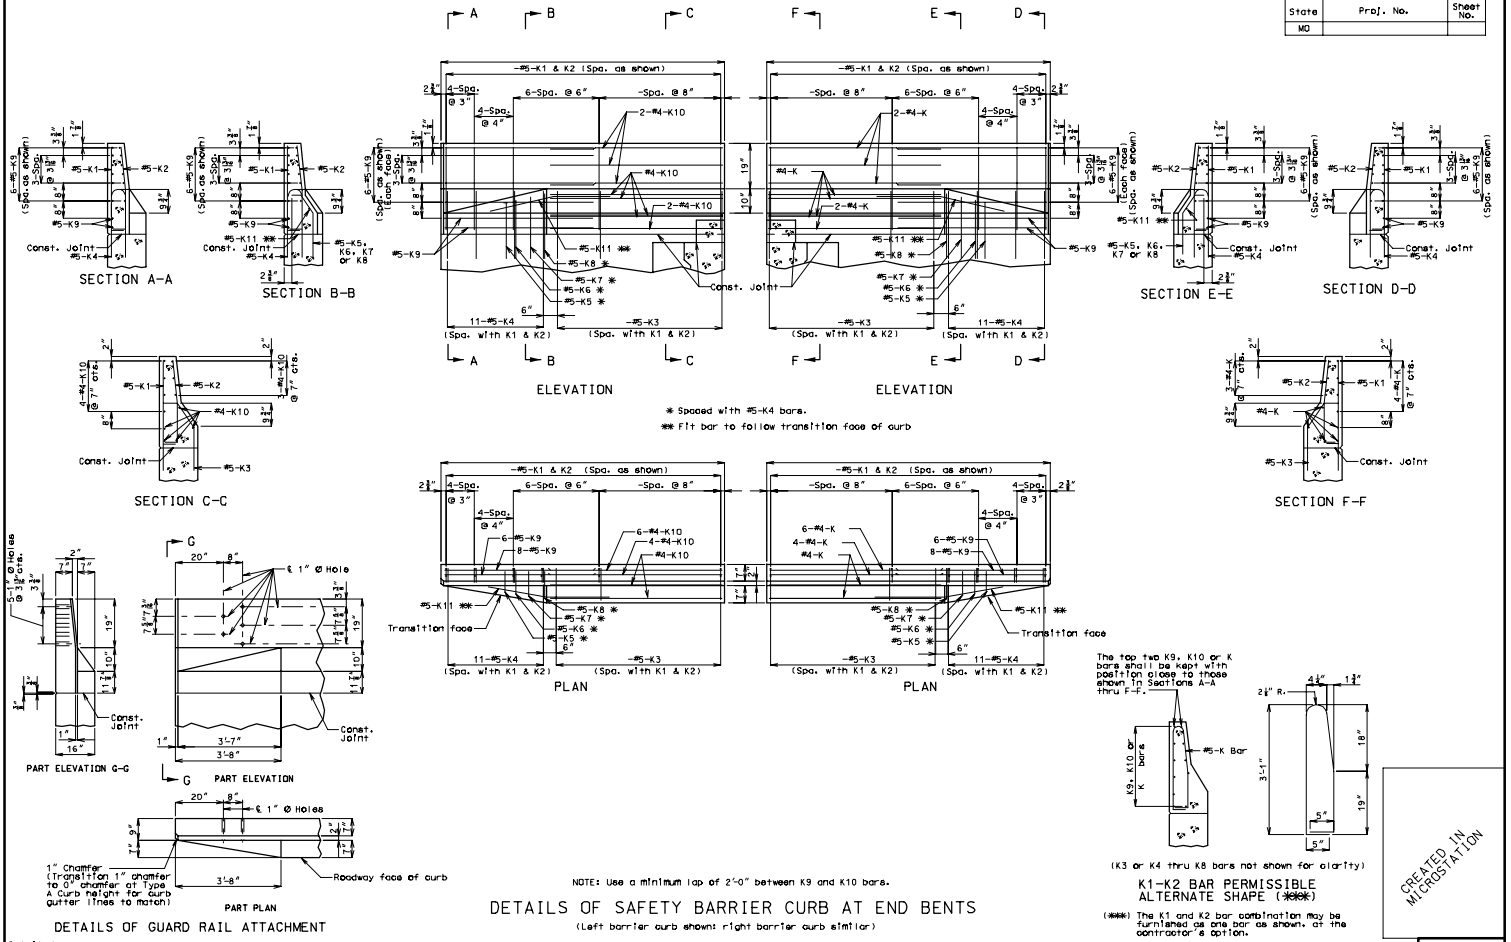

* Spaced with #5-K4 bars.

** Fit bar to follow transition face of curb

NOTE: Use a minimum lap of 2'-0" between K9 and K10 bars.

(***) The K1 and K2 bar combination may be furnished as one bar as shown, at the contractor's option.

DETAILS OF SAFETY BARRIER CURB AT END BENTS

(Left barrier curb shown; right barrier curb similar)

Detailed
Checked

Note: This drawing is not to scale. Follow dimensions.

Sheet No. of

COUNTY BAN 5