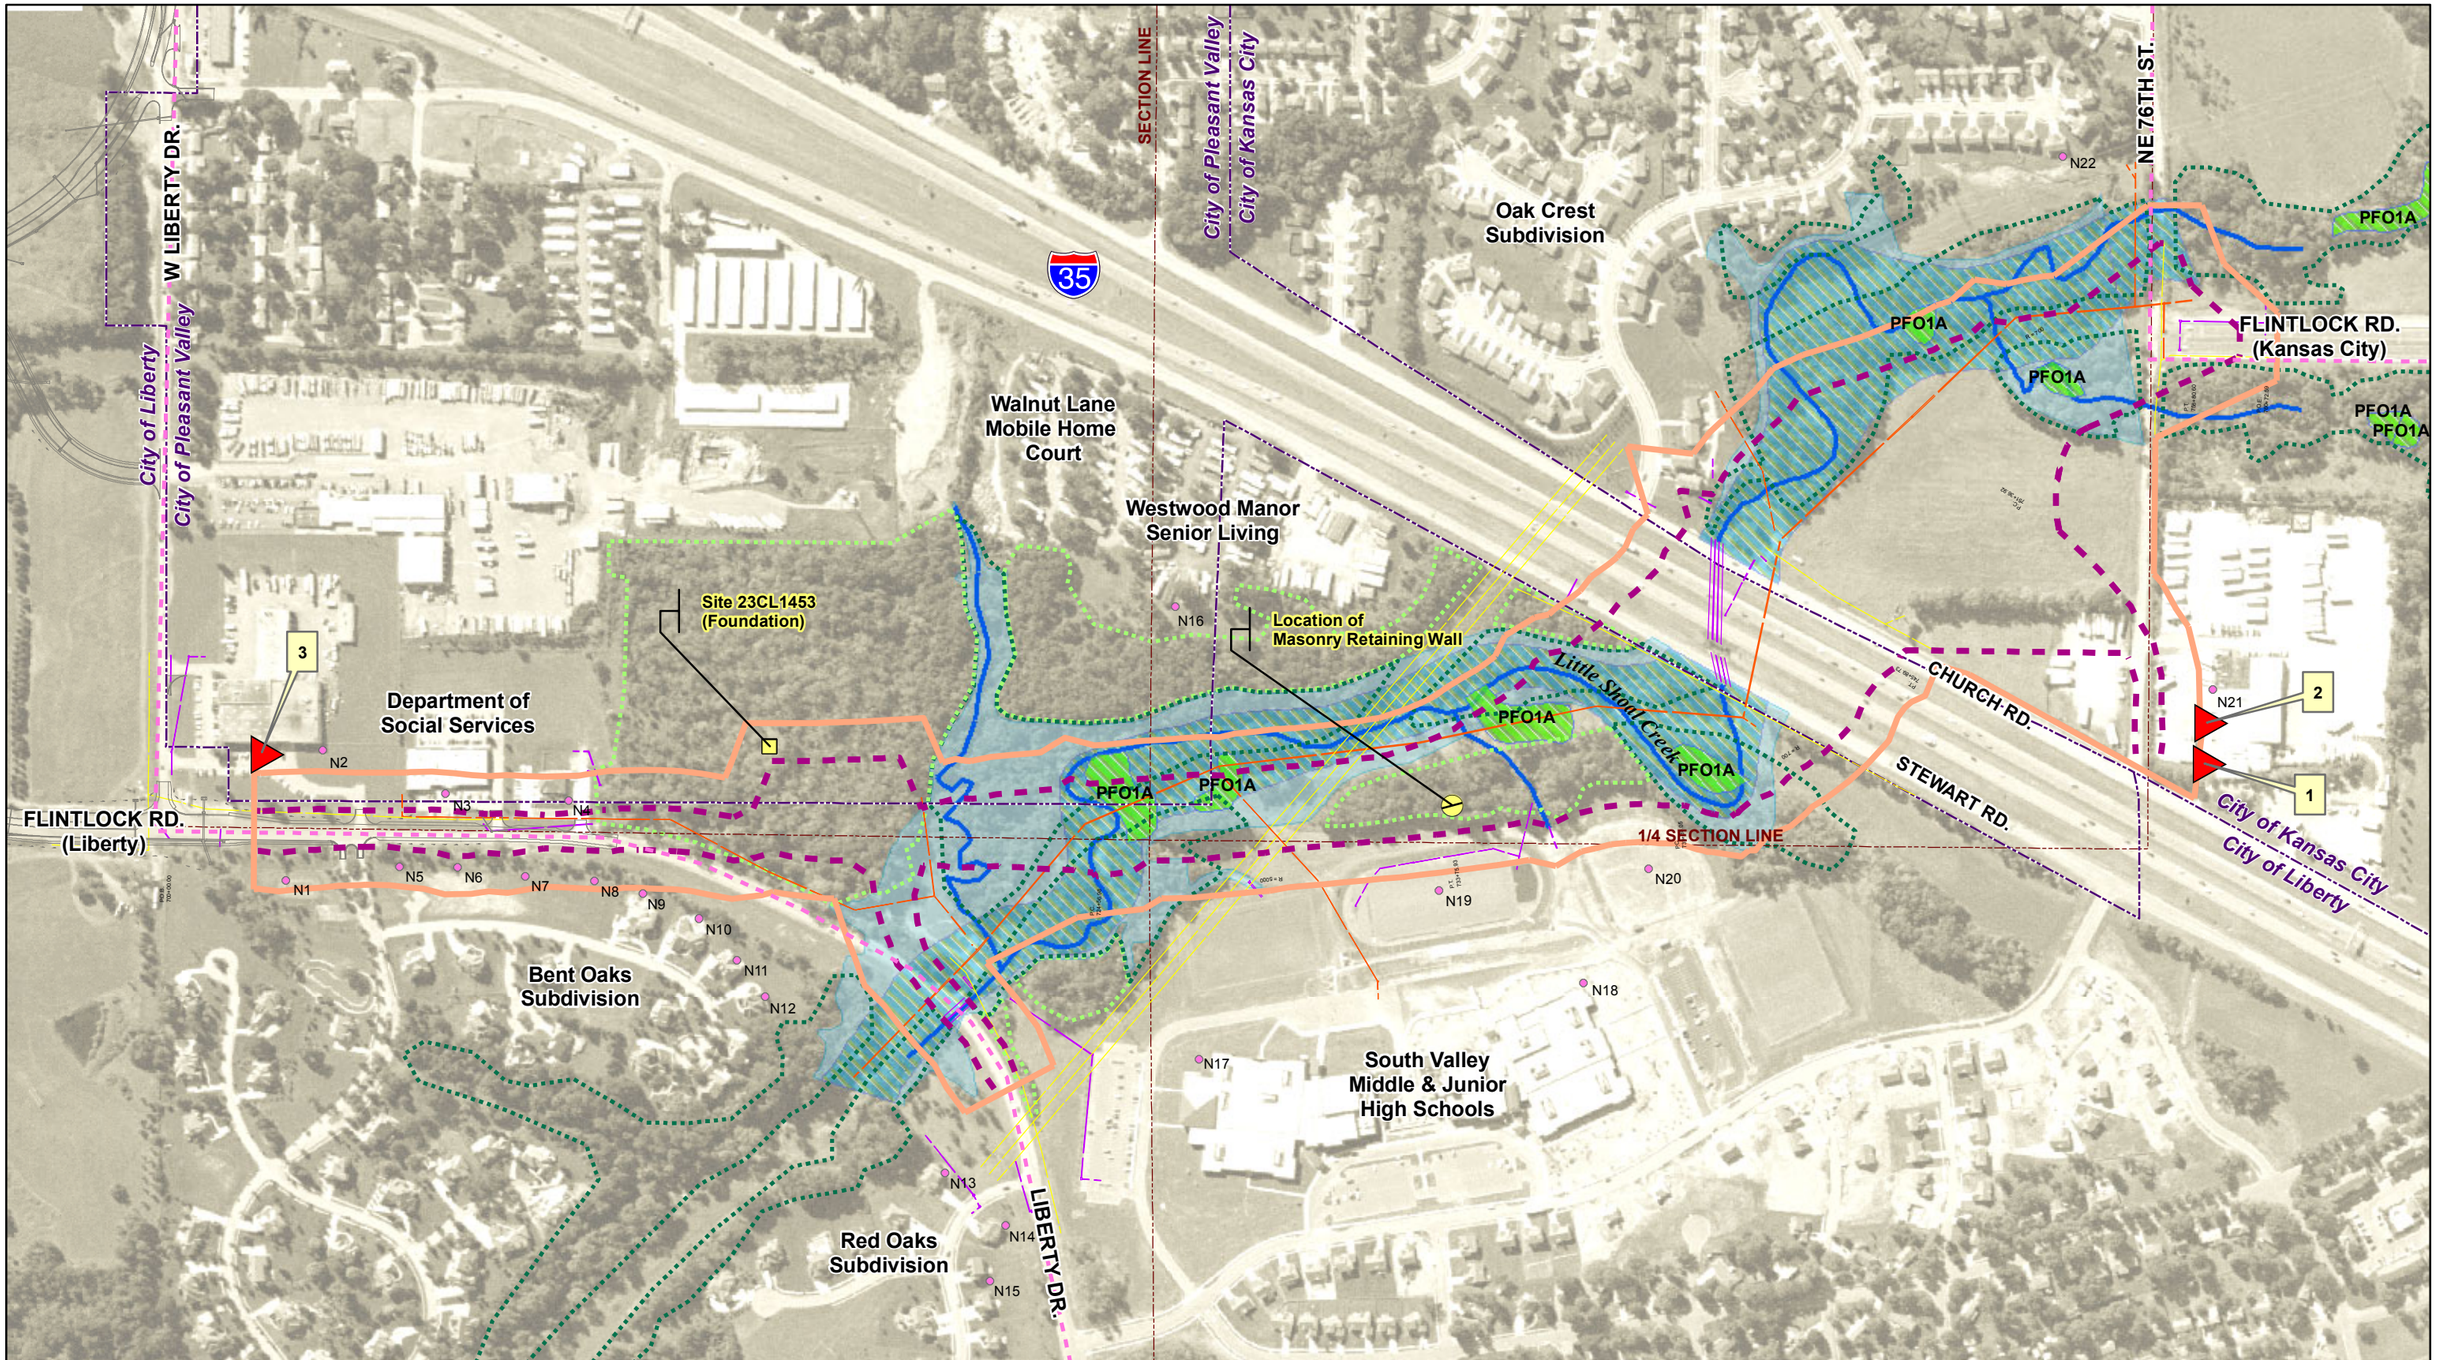

Scale: 1"=400'

0 200 400 Feet

Overhead Power Lines
Sanitary Sewer
Box Culvert
Hazardous Waste Sites
Potential Impact Area
Area of Potential Effect for Cultural Resources
N Noise Modeling Point
Floodplain
Floodway
Upland Forest
Riparian Forest
Stream
NWI Wetland
Future Bike Route

FLINTLOCK OVERPASS
Study Corridor & Environmental Considerations

Exhibit II-1