PROPOSED
MARK TWAIN AVENUE

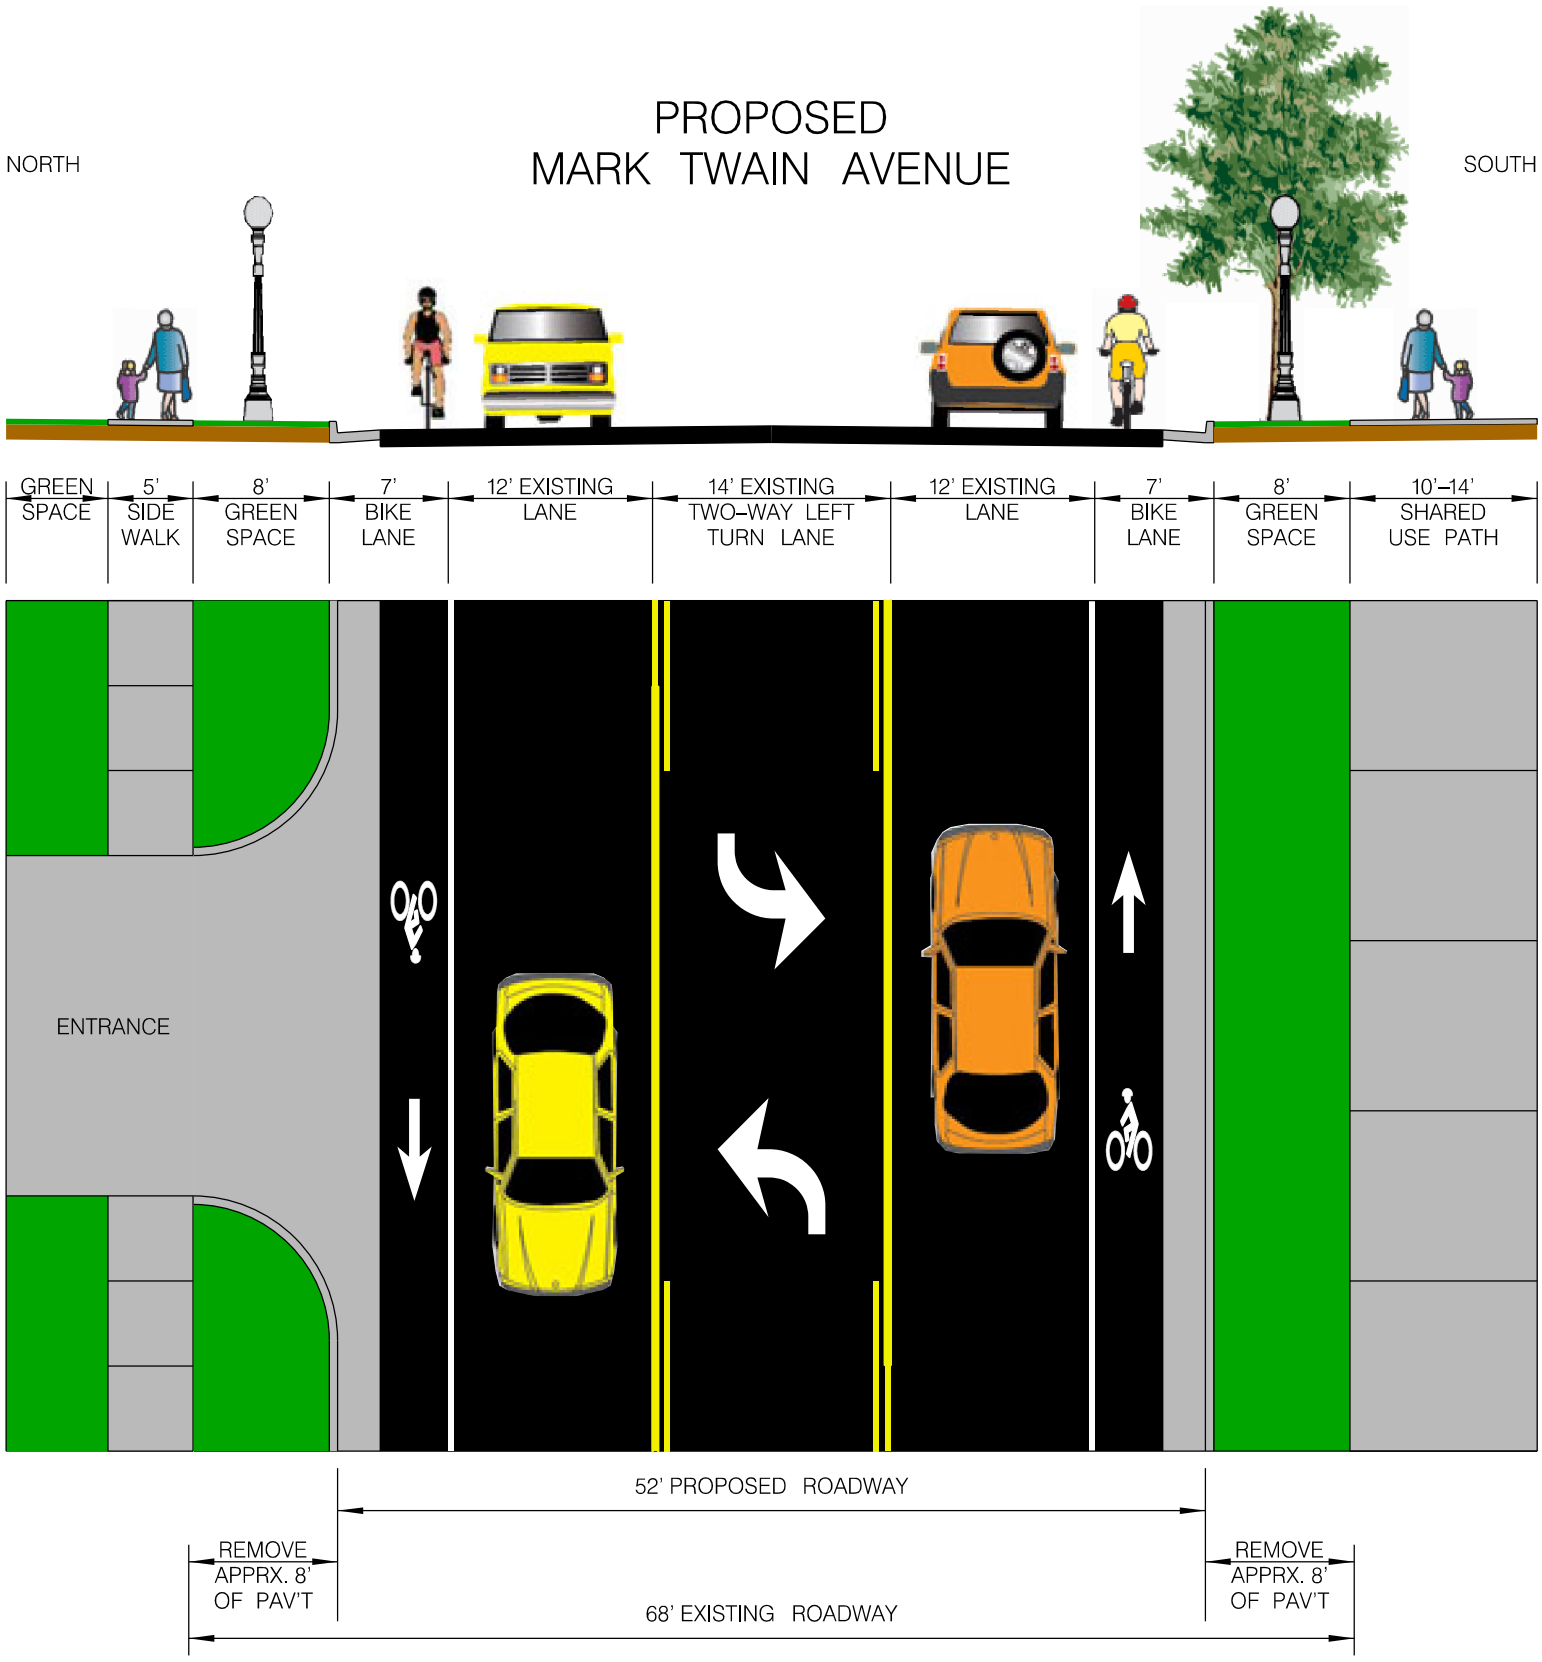

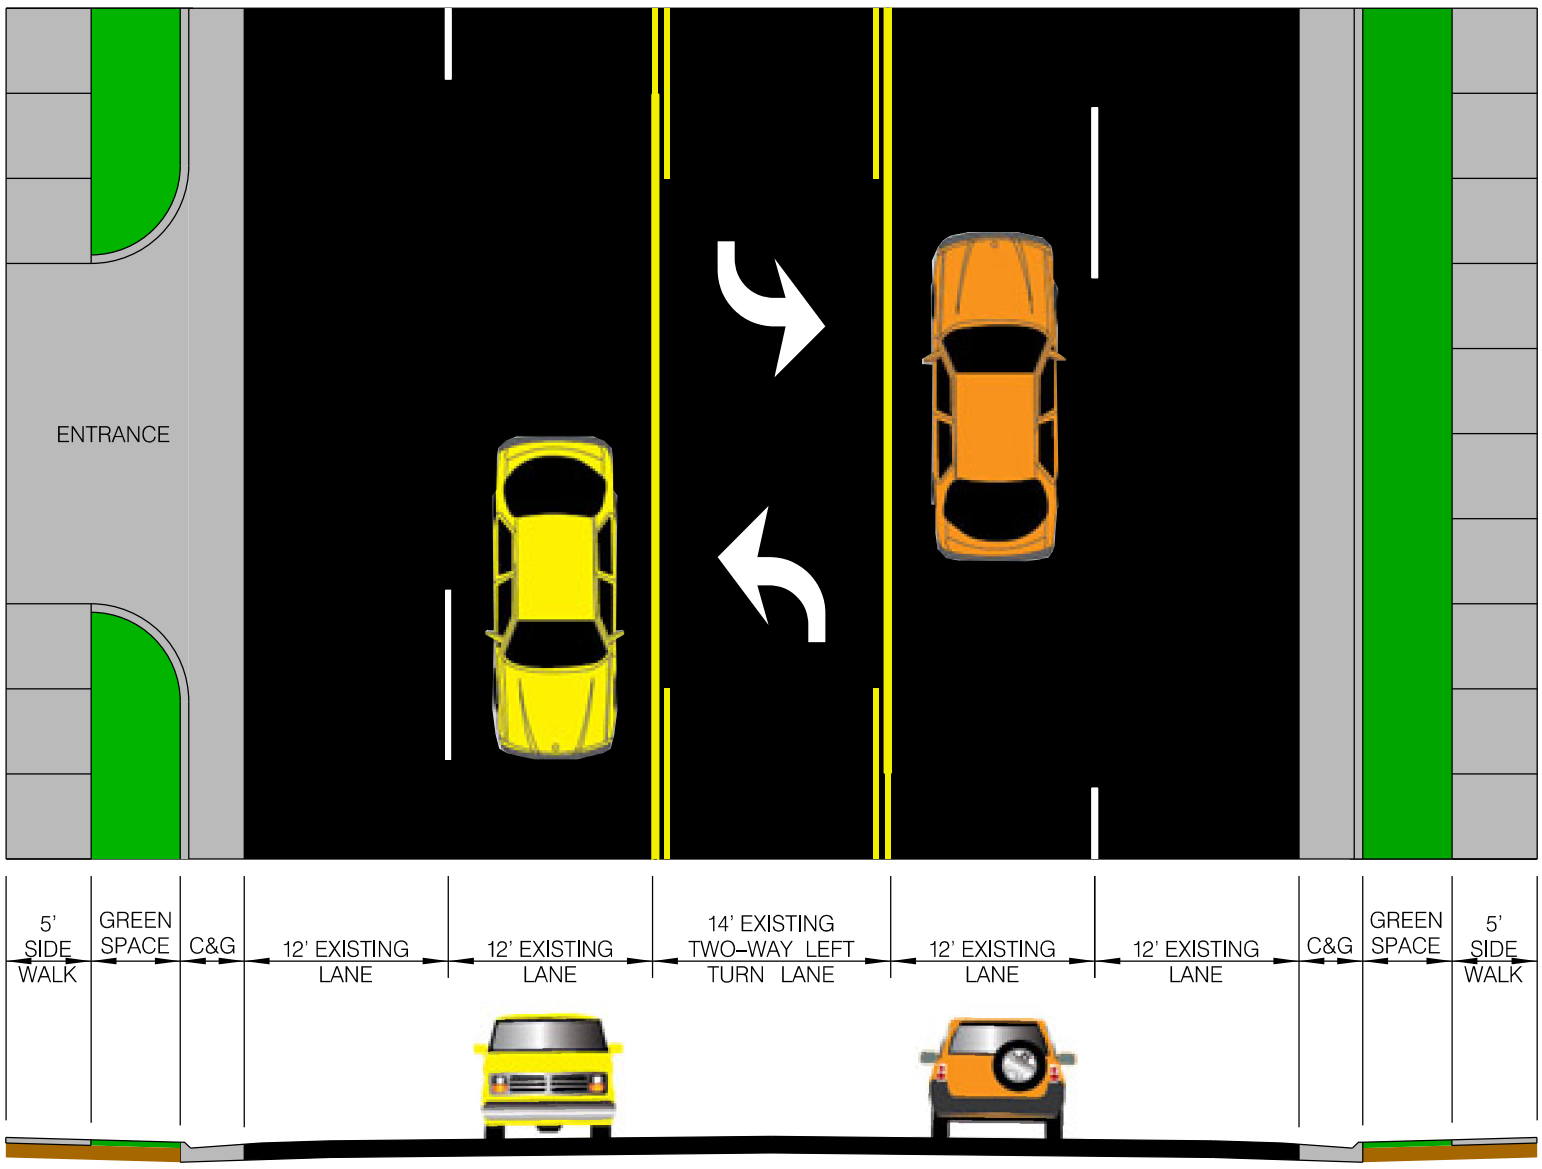

EXISTING
MARK TWAIN AVENUE