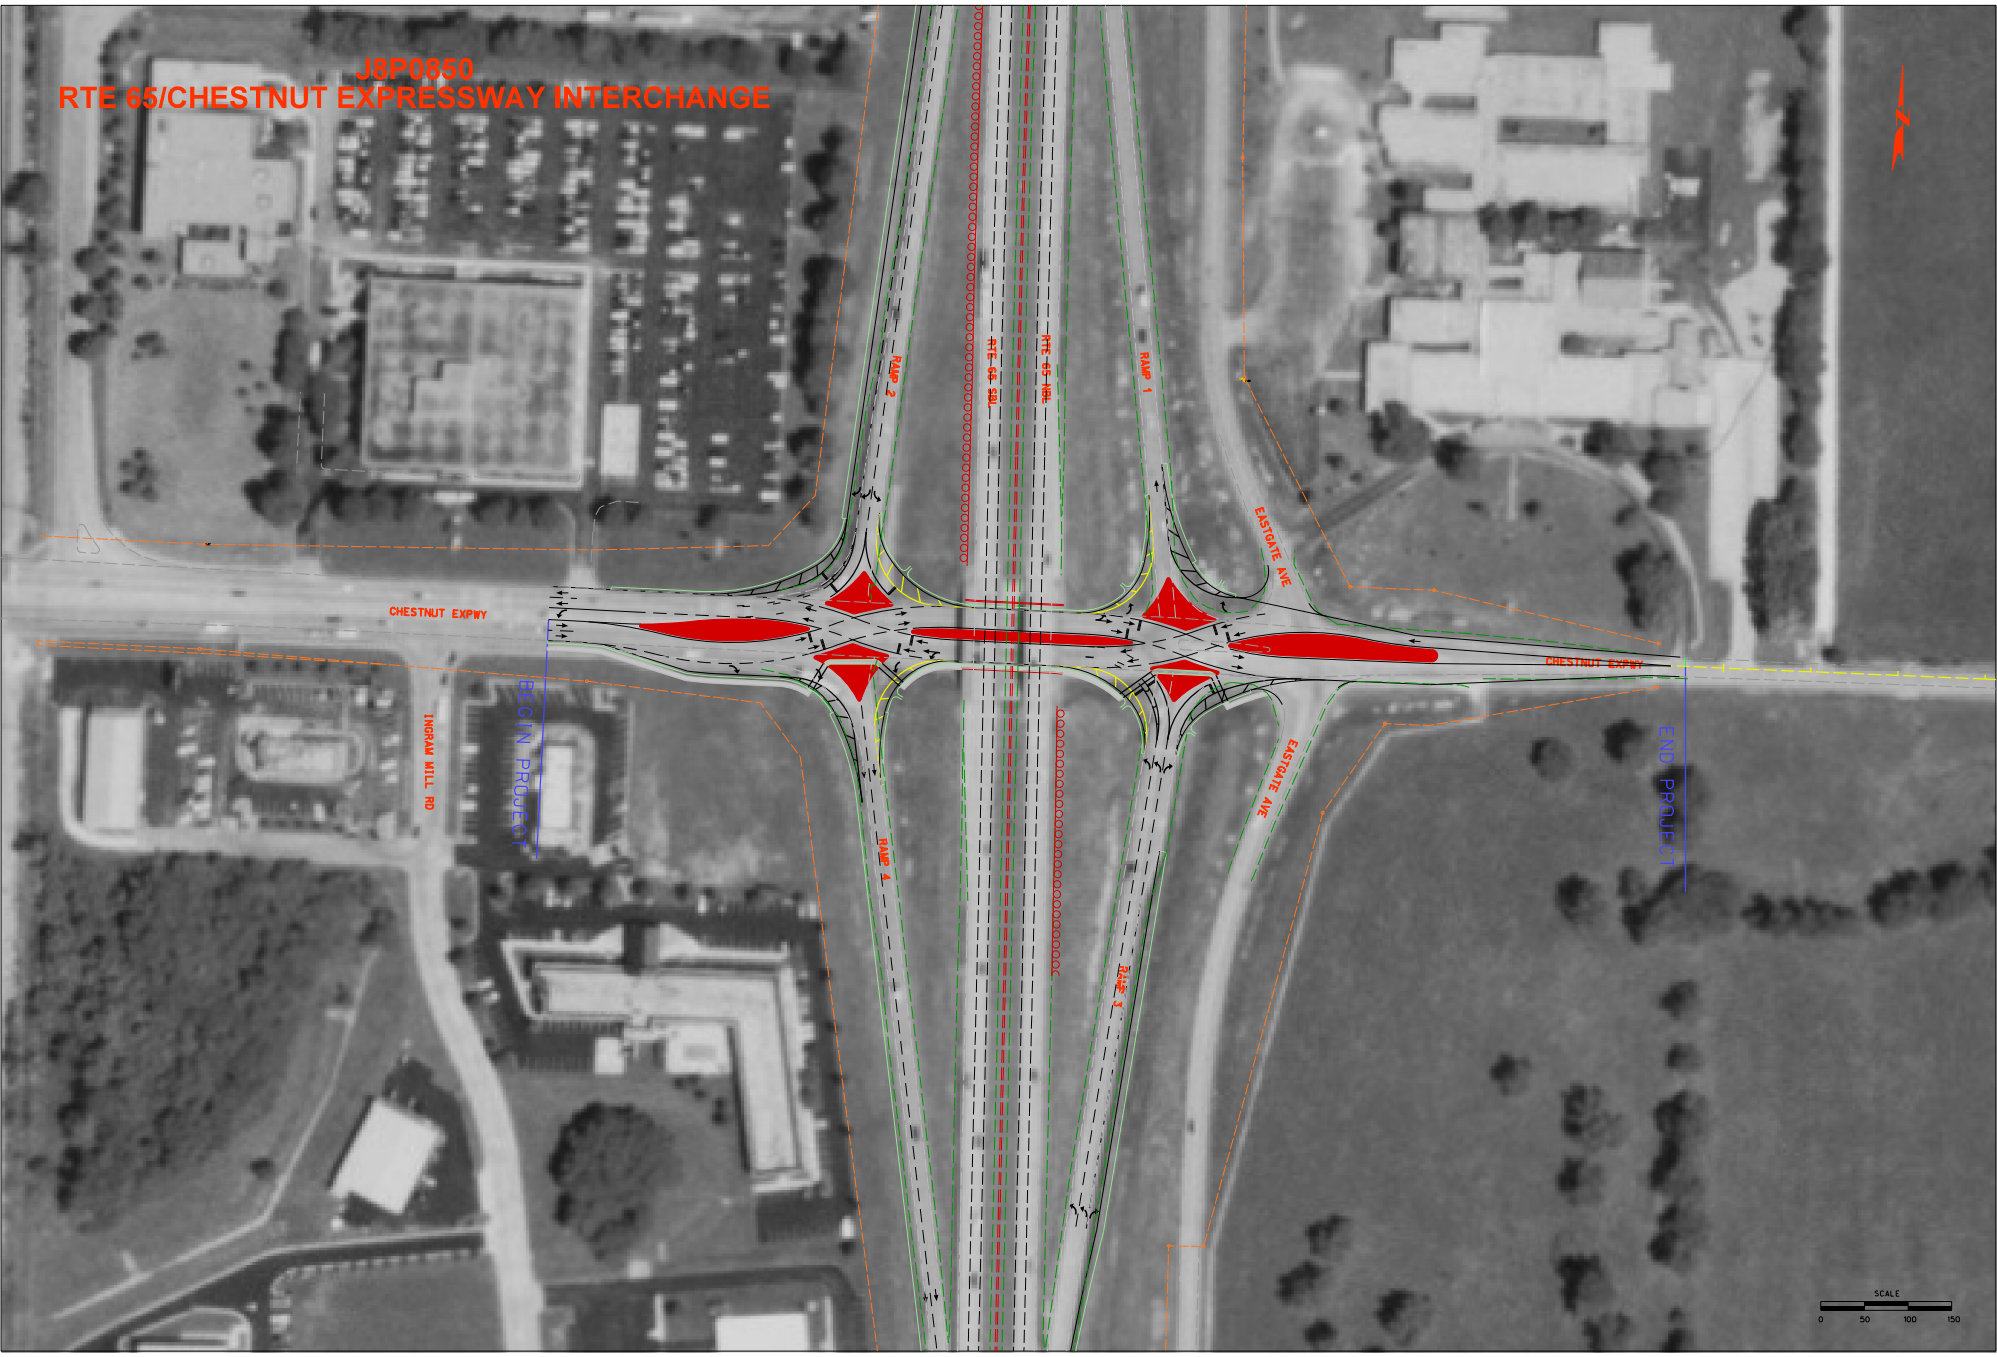
J8P0850
RTE 65/CHESTNUT EXPRESSWAY INTERCHANGE
CHESTNUT EXPWY
INGRAM MILL RD
BEGIN PROJECT
RAMP 2
RTE 65 SBL
RTE 65 NBL
RAMP 1
EASTGATE AVE
CHESTNUT EXPWY
END PROJECT
RAMP 4
RAMP 3
EASTGATE AVE
SCALE
0
50
100
150